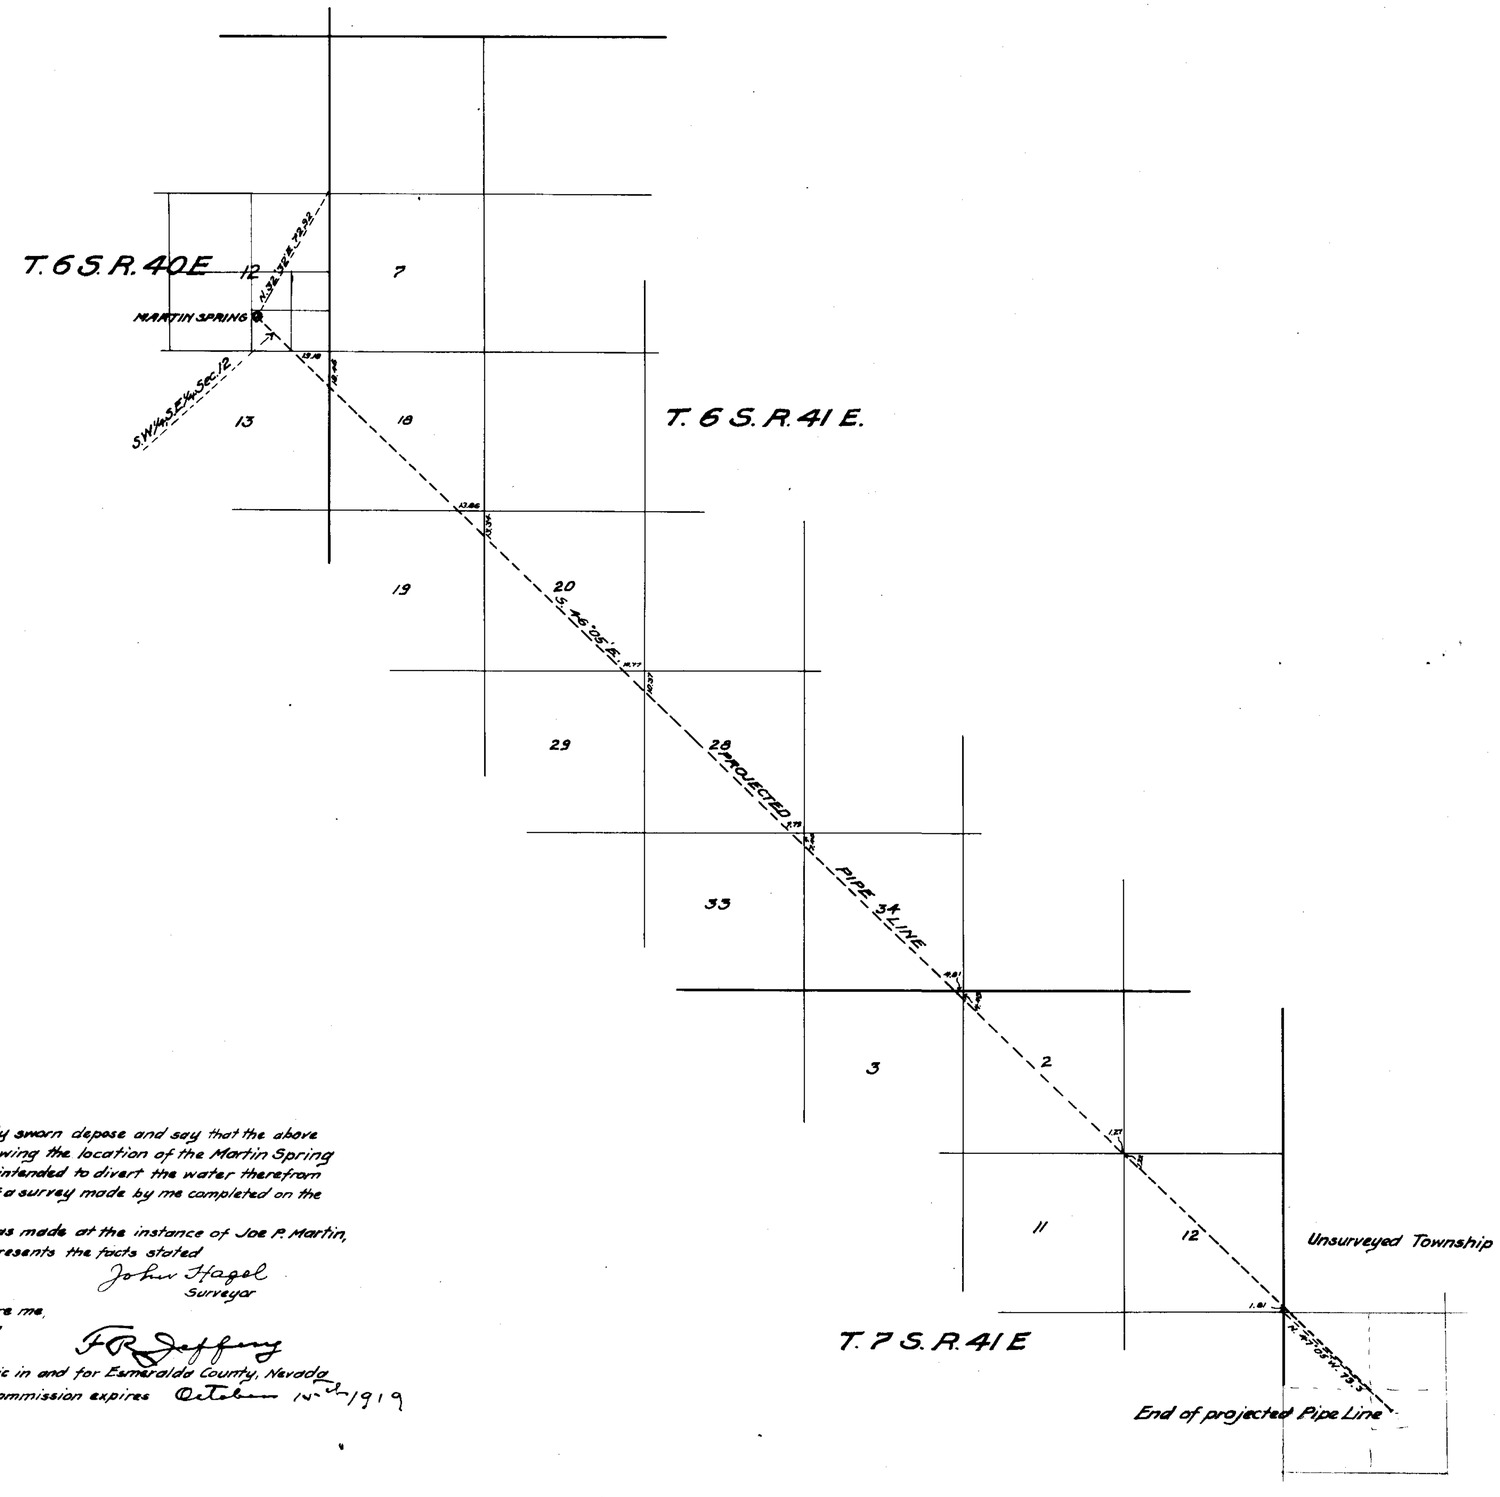

County of Esmeralda }
State of Nevada } S.S

I, John Hagel, being first duly sworn depose and say that the above is a true and accurate map showing the location of the Martin Spring also of the projected Pipe Line intended to divert the water therefrom as taken from the field notes of a survey made by me completed on the seventh day of April 1917.

That the map and survey was made at the instance of Joe P. Martin, Applicant and that it truly represents the facts stated

John Hagel
Surveyor

Subscribed and sworn to before me, this ninth day of April 1917

F. R. Jeffery
Notary Public in and for Esmeralda County, Nevada
My commission expires October 1st 1919

Map
showing Location of the
MARTIN SPRING
also
PROJECTED PIPE LINE
in
Esmeralda County, Nevada
Joe P. Martin, Applicant
Scale: 40 ch. to an in.
Note: Distances given in chains

FILED
APR 16 1917
STATE ENGINEER'S OFFICE

4/16/17
4326