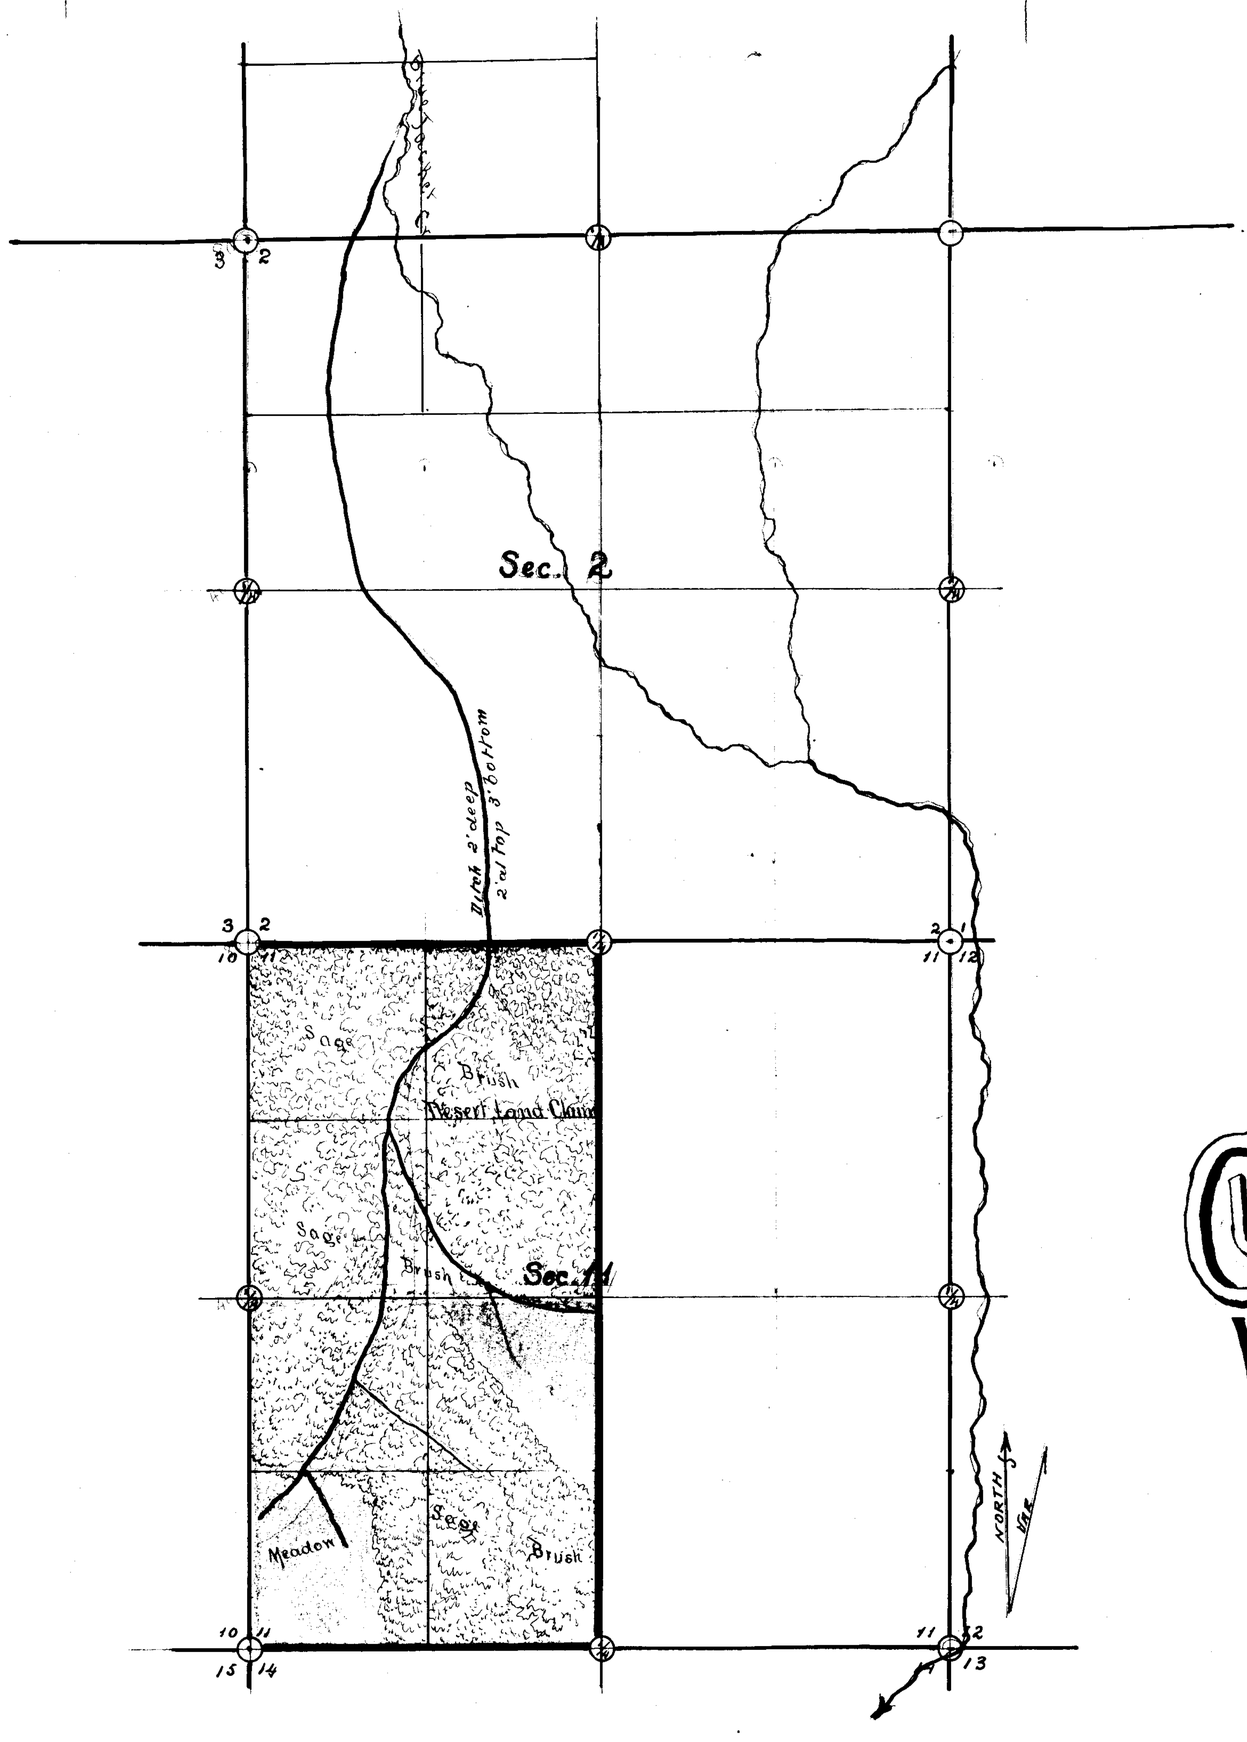

Section	Subdivision	Township	Range	Cultivated Acreage	Description of Cultivation	Date of first Cultivation
Sec 11	W½ of Sec	43 N	52 E	SW¼ of SW¼ 25	Grass Timothy	
" "	NE "	" "	"	NE¼ of SW¼ 20	" "	

State of Nevada } ss
County of Elko } I Gus R. Dryden being first duly sworn depose and say that the above Map is a true and accurate plat of the Land Irrigated by me under my supervision and direction Completed January 2nd 1919.
That the Map was made for me Owner of said land and it truly represents the land irrigated by me.

Gus R. Dryden
Owner

Subscribed and Sworn to before me this 6 day of January 1919

W. D. Plunkett
Notary Public in and for Elko Co Nev.

CULTURE MAP OF THE LAND IRRIGATED BY GUS. R. DRYDEN

WATER TAKEN OUT OF BLUE JACKET CREEK
IN SW¼ OF SW¼ SEC. 35 TOWN. 44 N. R. 52 E. M.D.M.
UNDER PERMIT No. 4327
LAND IRRIGATED WEST HALF OF SEC. 11 T. 43 N. R. 52 E.
SCALE 60

FILED
JAN 9 1919
STATE ENGINEER

4327