APPLICATION No 4342.
MAP SHOWING IRRIGATION DITCHES
TO LANDS OF J.D. MERCER
Conveying the waters of
Humbold Creek
TO E½ of Sec 28 T32 N-R33E
Pershing County Nevada
Drawn by R.E. Tilden
Engr for Applicant
Scale 1" = 1000 ft
Nov. 10th 1919.

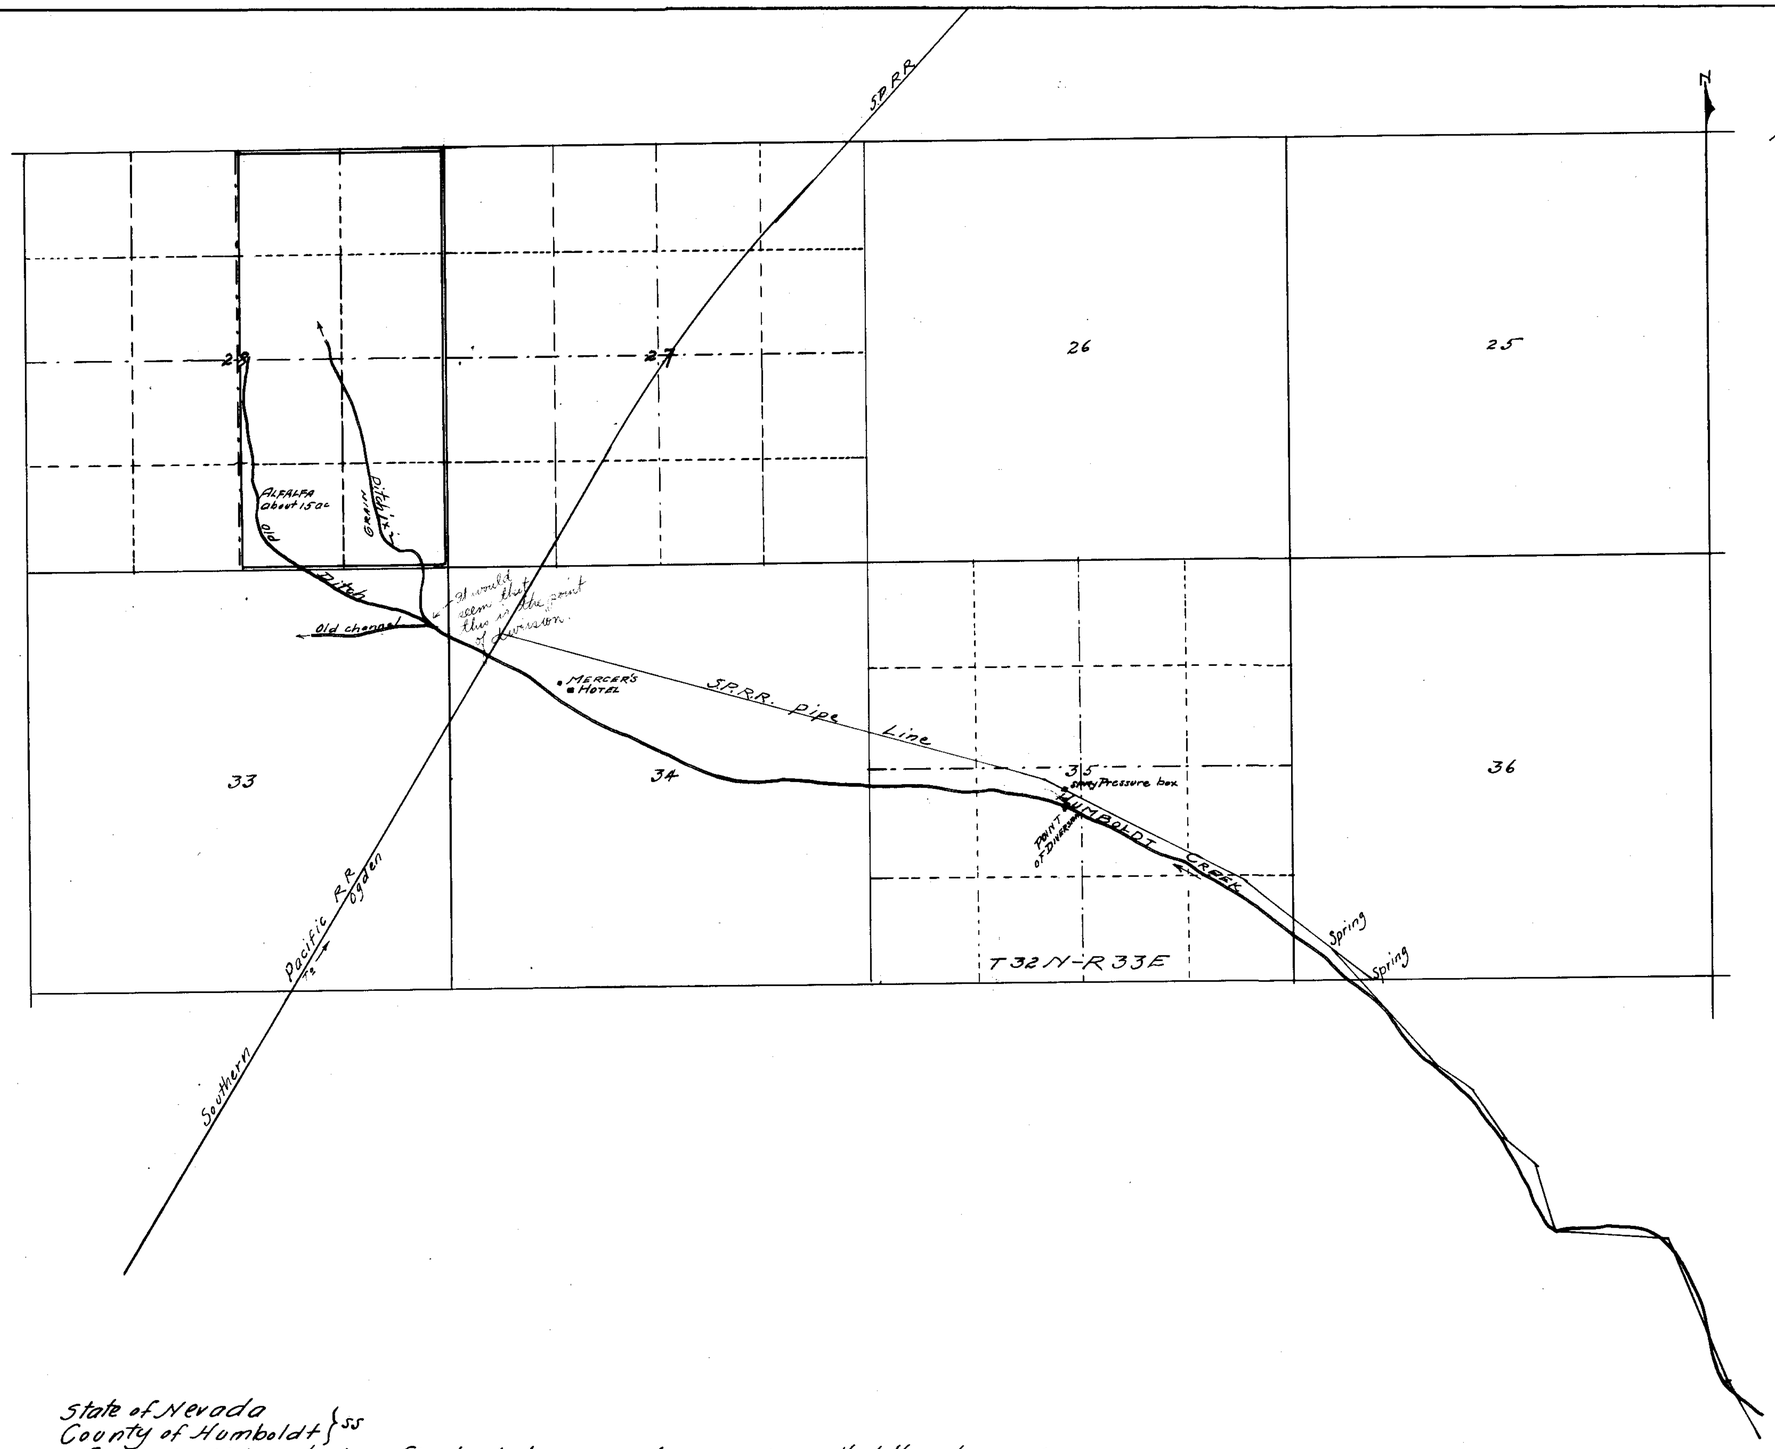

State of Nevada
County of Humboldt } ss

J.R.E Tilden being first duly sworn, depose and say that the above map is a true and accurate plat of the J.D. Mercer irrigation works works as taken from a sketch made by J.D. Mercer and partly from my surveys, made by him in November 1919 and Mch 1917 and completed in same month;

That such survey and sketches were made at the instance of J.D. Mercer, owner of said irrigation systems; that the map represents the works described in application No 4342, together with the location of streams and ditches in the immediate vicinity.

R.E. Tilden
Surveyor.

Subscribed and sworn to before me this the 11th day of November 1919.

T. A. Brandon
Notary Public in and for
Humboldt County.
Nevada.

FILED
NOV 12 1919
STATE ENGINEER'S OFFICE

4342

Sec-	Subdivision	Tp & R	Cultivated Acreage	Description Culture	Date of First cult-
28	SW¼ of NE¼	T32N-R33E	1.42	Alfa	
"	" " "	"	0.30	Irrig Planed land	
"	NE¼ " SW¼	"	0.87	Alfa	
"	NW¼ " SE¼	"	9.65	" "	
"	" " "	"	25.20	Irrig Planed land	
"	NE¼ " SE¼	"	8.42	" " "	
"	SE¼ " SE¼	"	30.90	" " "	
"	" " "	"	2.80	Alfa & Wheat	
"	SW¼ " SE¼	"	19.45	" "	
"	" " "	"	4.65	Garden	
"	" " "	"	8.45	Irrig Planed land	
"	SE¼ " SW¼	"	0.17	Alfa	
"	SW¼ " SE¼	"	2.67	Wheat & Alf	
			114.95		

APPLICATION 4342
Map showing plan of ditches and Irrigated lands of J. D. Mercer near Humboldt House Sta. Pershing County, —Nevada.—
Scale 1" = 400 ft
Survey by R.E. Tilden.- C.E.
— June 1925 —

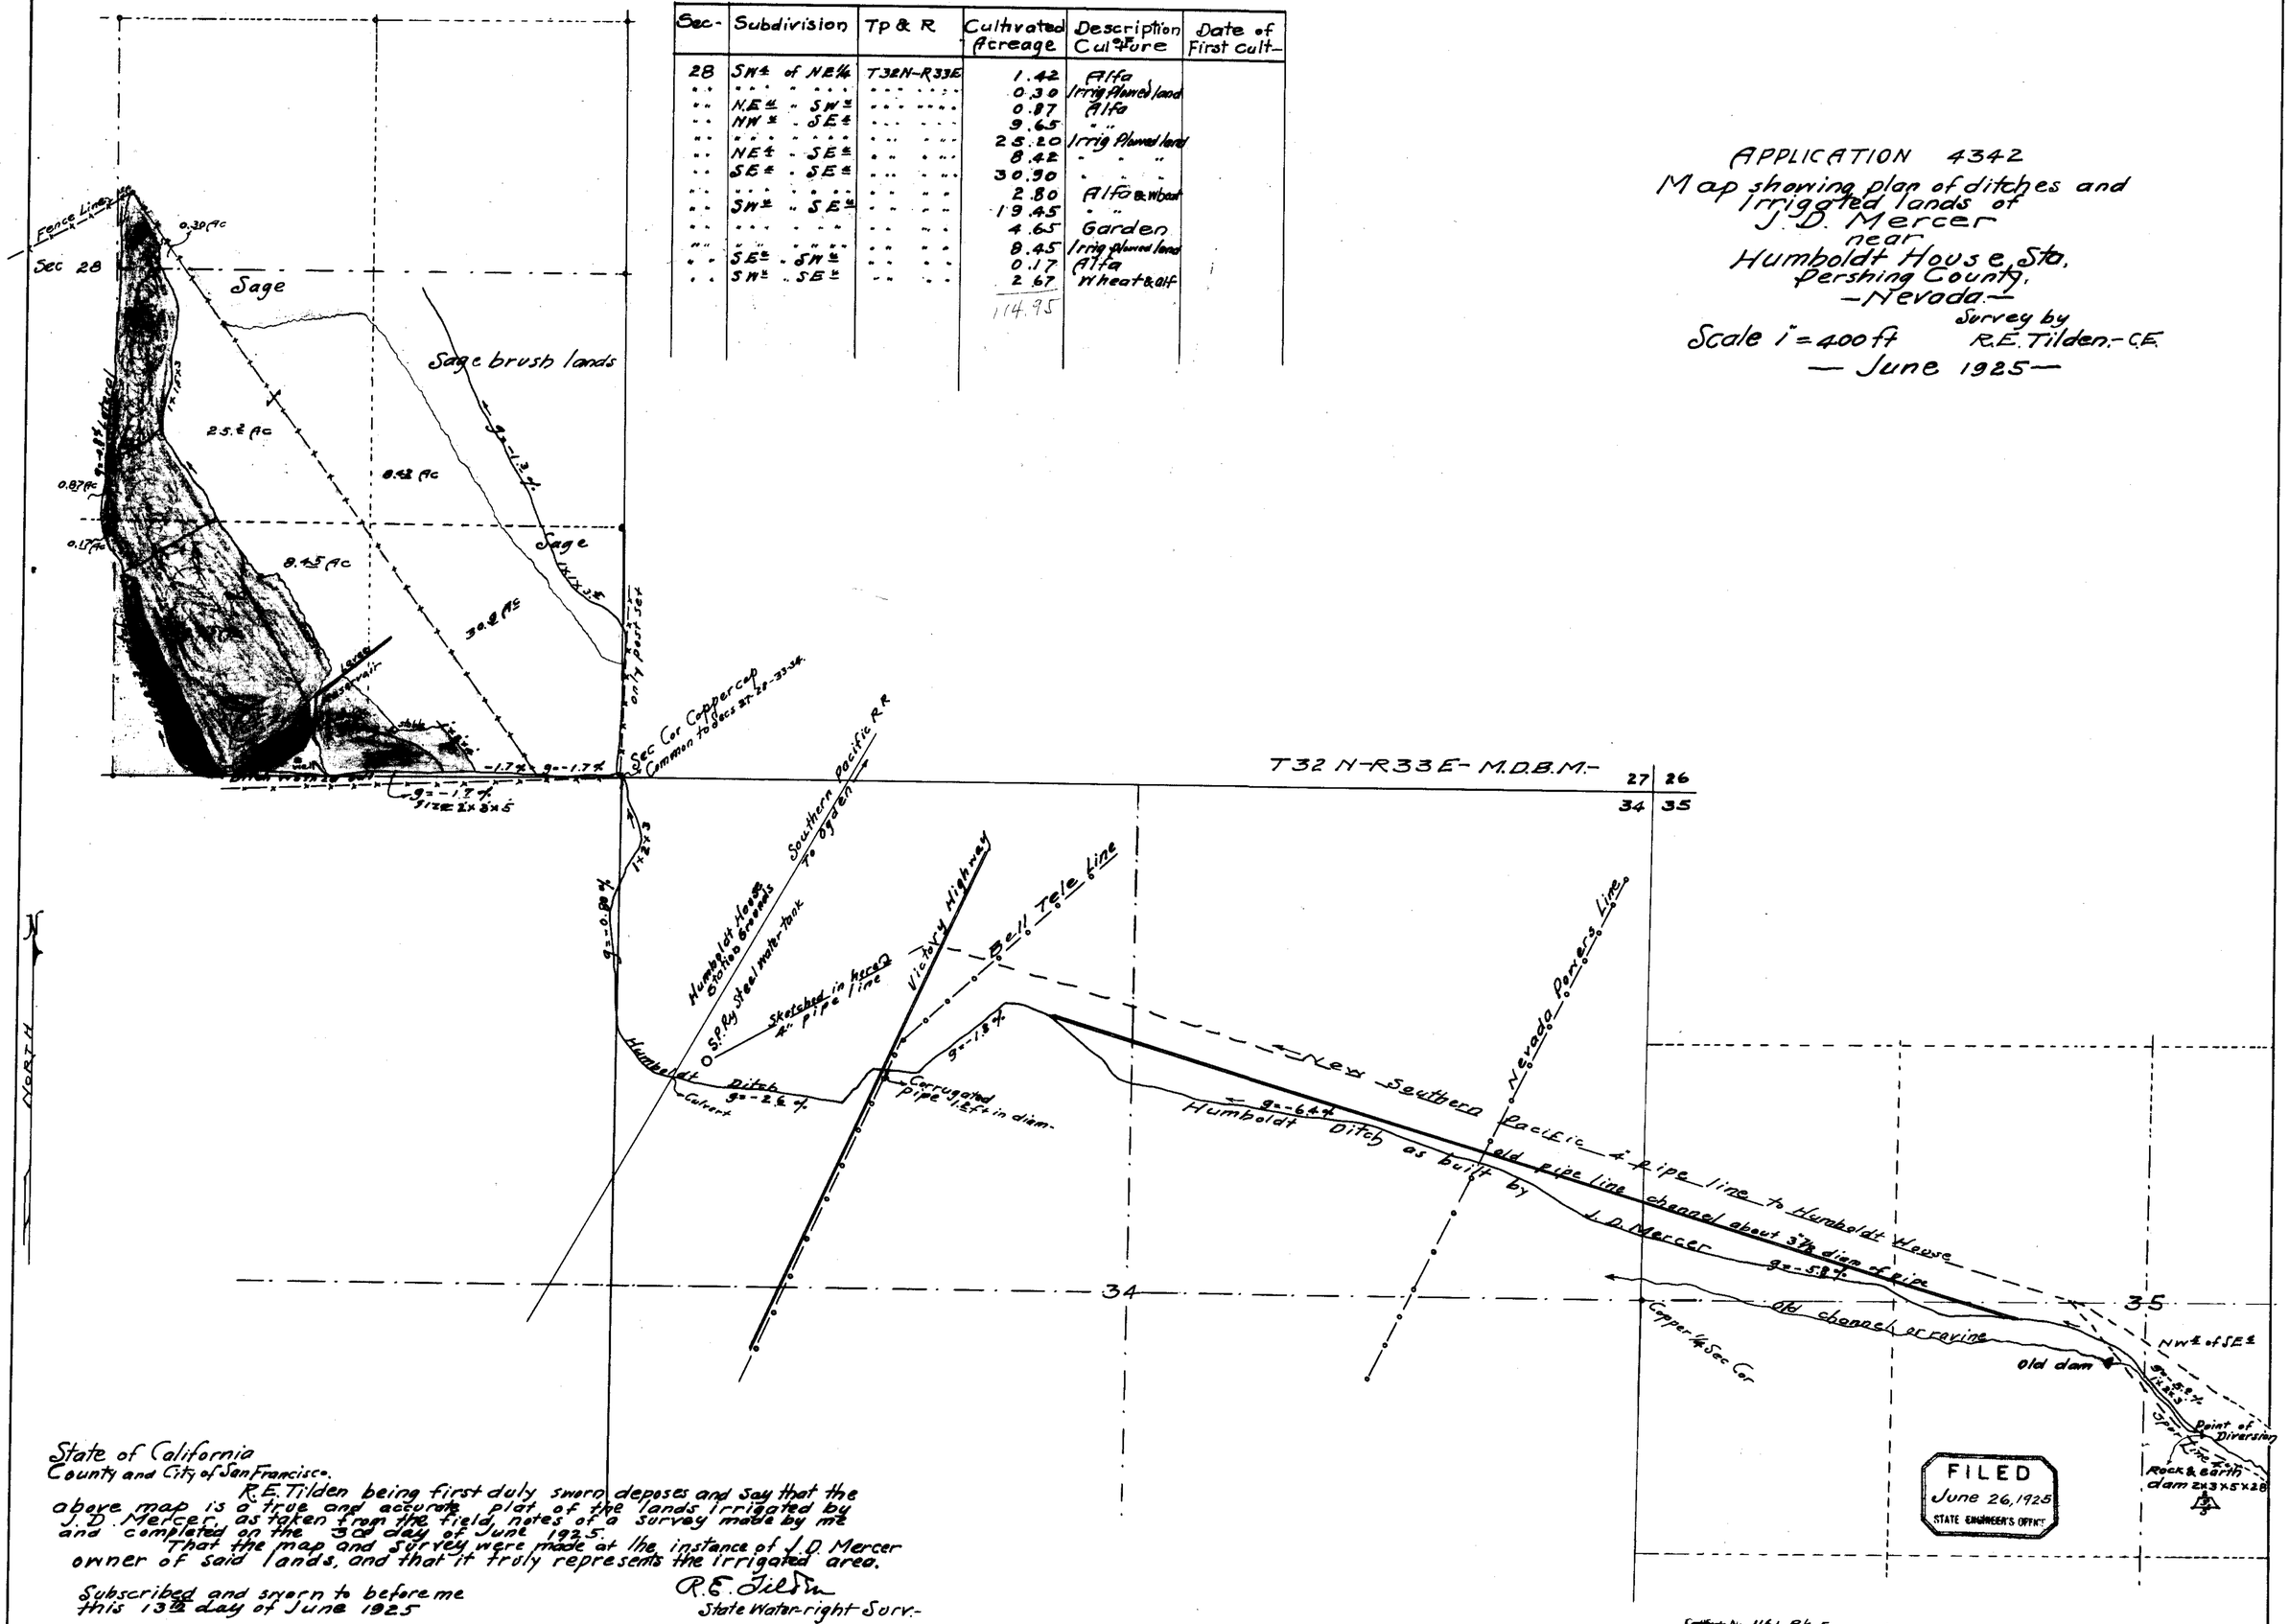

State of California
County and City of San Francisco.
R.E. Tilden being first duly sworn deposes and say that the above map is a true and accurate plat of the lands Irrigated by J.D. Mercer, as taken from the field notes of a survey made by me and completed on the 30 day of June 1925.
That the map and survey were made at the instance of J.D. Mercer owner of said lands, and that it truly represents the Irrigated area.

R.E. Tilden
State Water-right Surv.-

Subscribed and sworn to before me this 13 day of June 1925

C.B. Sessions,
Notary Public in and for the City and County of San Francisco. Calif.

6-15-25
R.E.T

FILED
June 26, 1925
STATE ENGINEER'S OFFICE

Certificate No. 1161, Bk. 5 Jan. 6, 1926 for 1.1495 c.f.s.

434