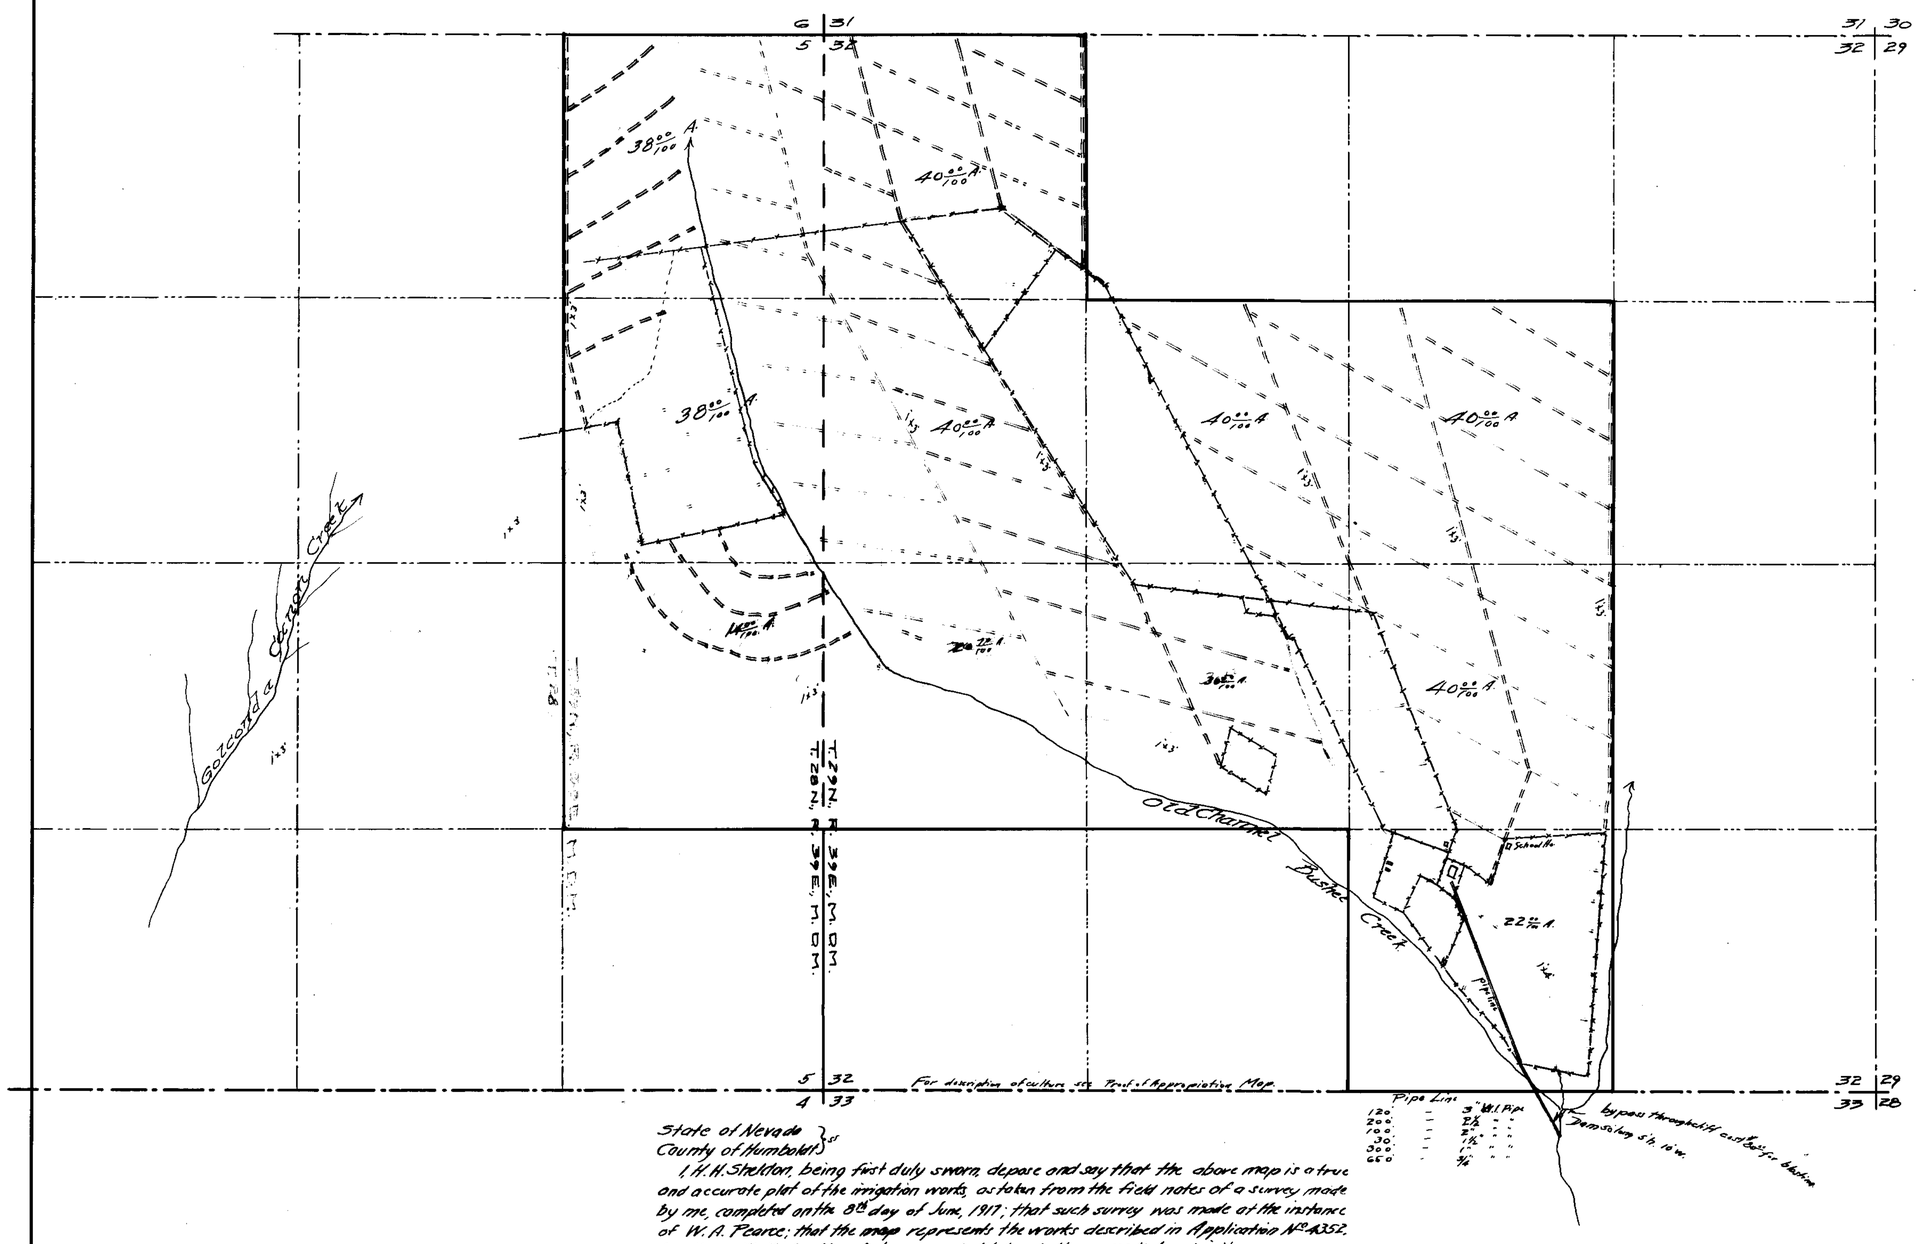

State of Nevada }
County of Humboldt } ss

I, H. H. Stretton, being first duly sworn, depose and say that the above map is a true and accurate plat of the irrigation works, as taken from the field notes of a survey made by me, completed on the 8th day of June, 1917; that such survey was made at the instance of W. A. Pearce; that the map represents the works described in Application No. 4352, together with the location of streams and ditches in the immediate vicinity.

H. H. Stretton C.E.
Surveyor.

Subscribed and sworn to before me this the 25th day of June, 1917.

L. G. Wilson
Notary Public in and for Humboldt County, Nevada.

JUN 29 1917

MAP
SHOWING
PROPOSED SYSTEM OF IRRIGATION
FROM
BUSHEE CREEK
PERMIT No. 4352
W.A. PEARCE
HUMBOLDT COUNTY, NEVADA
JUNE, 1917, SCALE 1" = 400'

4352