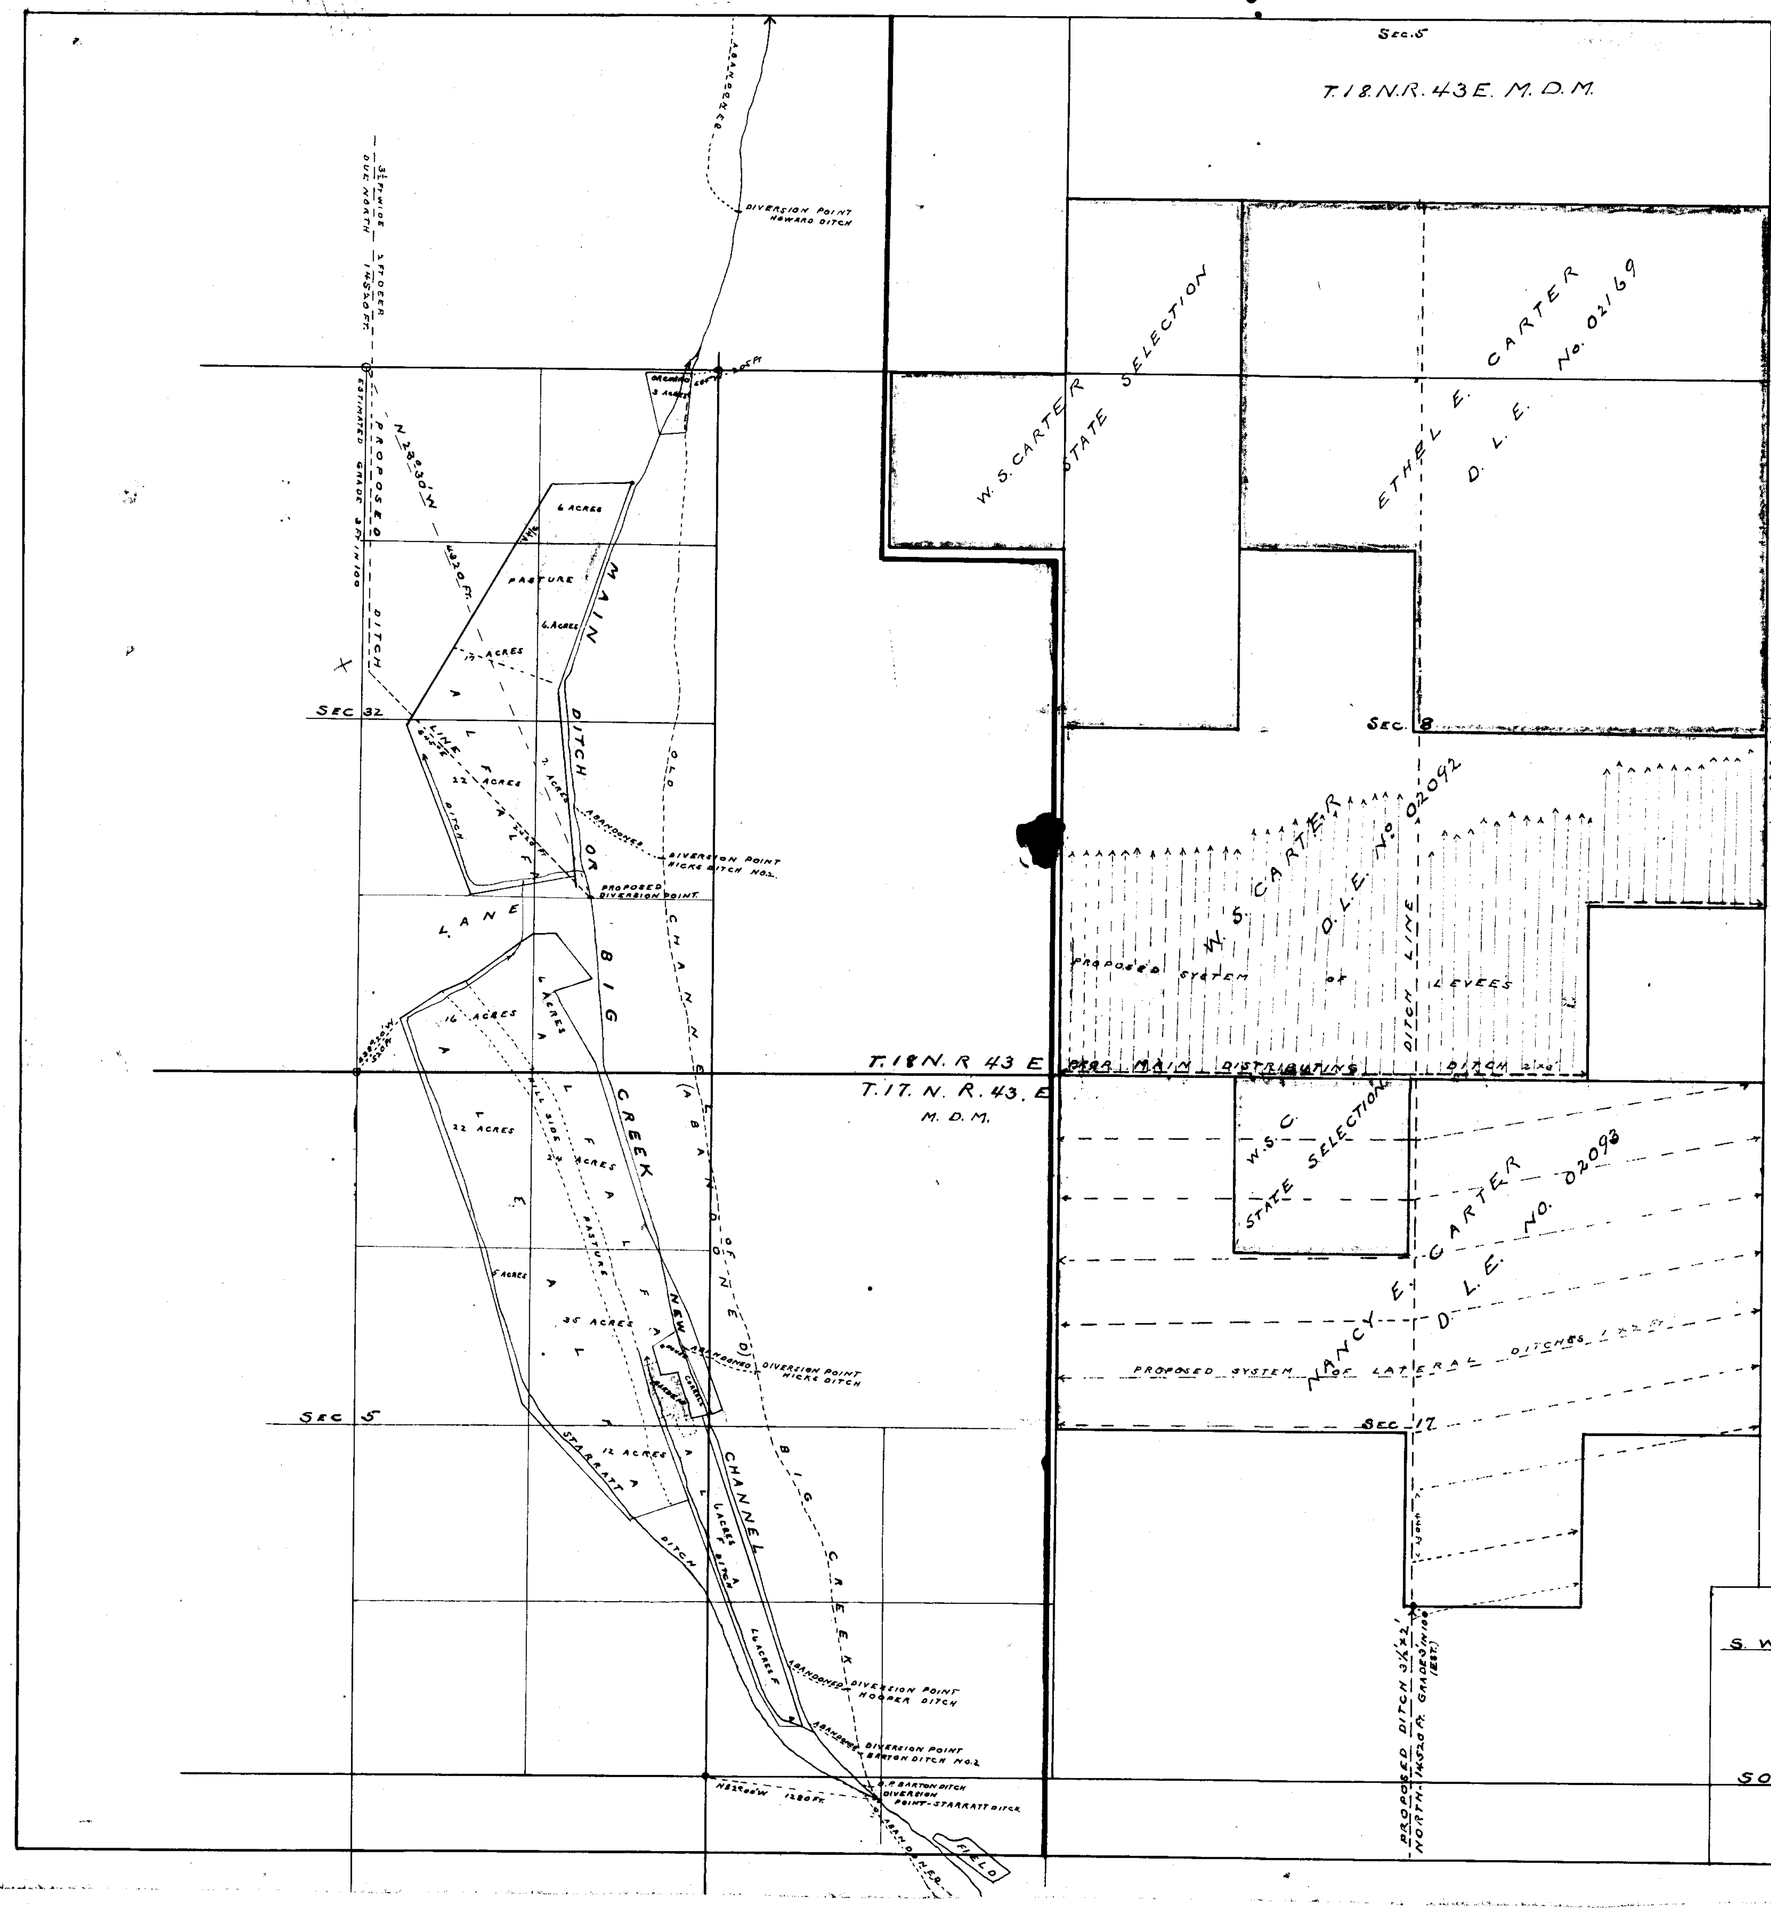

SECTION	SUB DIVISION	TOWNSHIP	RANGE	CULTIVATED ACREAGE	DESCRIPTION OF CULTURE	[illegible] OF FIRST CULTURE
32	NE¼ of NE¼	18 N	43 E	9	ORCHARD-PASTURE	
32	NW¼ of NE¼	18 N	43 E	75/100	PASTURE	
32	SE¼ of NE¼	18 N	43 E	6	PASTURE ALFALFA	
32	SW¼ of NE¼	18 N	43 E	17	" "	
32	NE¼ of SE¼	18 N	43 E	7	ALFALFA	
32	NW¼ of SE¼	18 N	43 E	22	" "	
32	S.E¼ of SE¼	18 N	43 E	6	" "	
32	S.W¼ of SE¼	18 N	43 E	16	PASTURE ALFALFA	
5	NE¼ of NE¼	17 N	43 E	24	" "	
5	NW¼ NE¼	17 N	43 E	22	" "	
5	SE¼ NE¼	17 N	43 E	35	" GARDEN	
5	SW¼ NE¼	17 N	43 E	5	ALFALFA	
5	NE¼ SE¼	17 N	43	12	" "	
4	W½ SW¼	17 N	43	12	" "	
TOTAL				193.75		

STATE OF NEVADA }
COUNTY OF LANDER } ss

I. J. H. Trolson being first duly sworn deposes and says that the above map is a true and accurate plat of the lands irrigated by Big Creek as taken from the field notes of a survey made by me (or under my supervision and directions) completed on the 10th day of November 1916.

That the map and survey were made at the instance of W. S. CARTER owner of said lands, and that it truly represents the irrigated lands of said Creek.

J. H. Trolson. Surveyor

Subscribed and sworn to before me this 24th day of March 1917

Lena C. Scuchetti
Notary Public in and for Lander County Nevada

S. W. CARTER OWNER

SOURCE BIG CREEK

FILED
MAR 1917
STATE ENGINEER'S OFFICE

01502-4356-4357