State of Nevada
County of Elko

I, Herman B. Way, being first duly sworn, depose and say that the above map is a true and accurate plat of the works for stock watering purposes as taken from the field notes of a survey made by me completed on the 1st day of September 1916; that such survey was made at the instance of the Vineyard Land & Stock Co; that the map represents the works described in Application No. 4366 together with the springs and ditches in the immediate vicinity.

Herman B. Way
Surveyor

Subscribed and sworn to before me this 9th day of July 1918

Henry Smith
Notary Public in and for Elko County, Nevada
My Commission expires 1/27/19

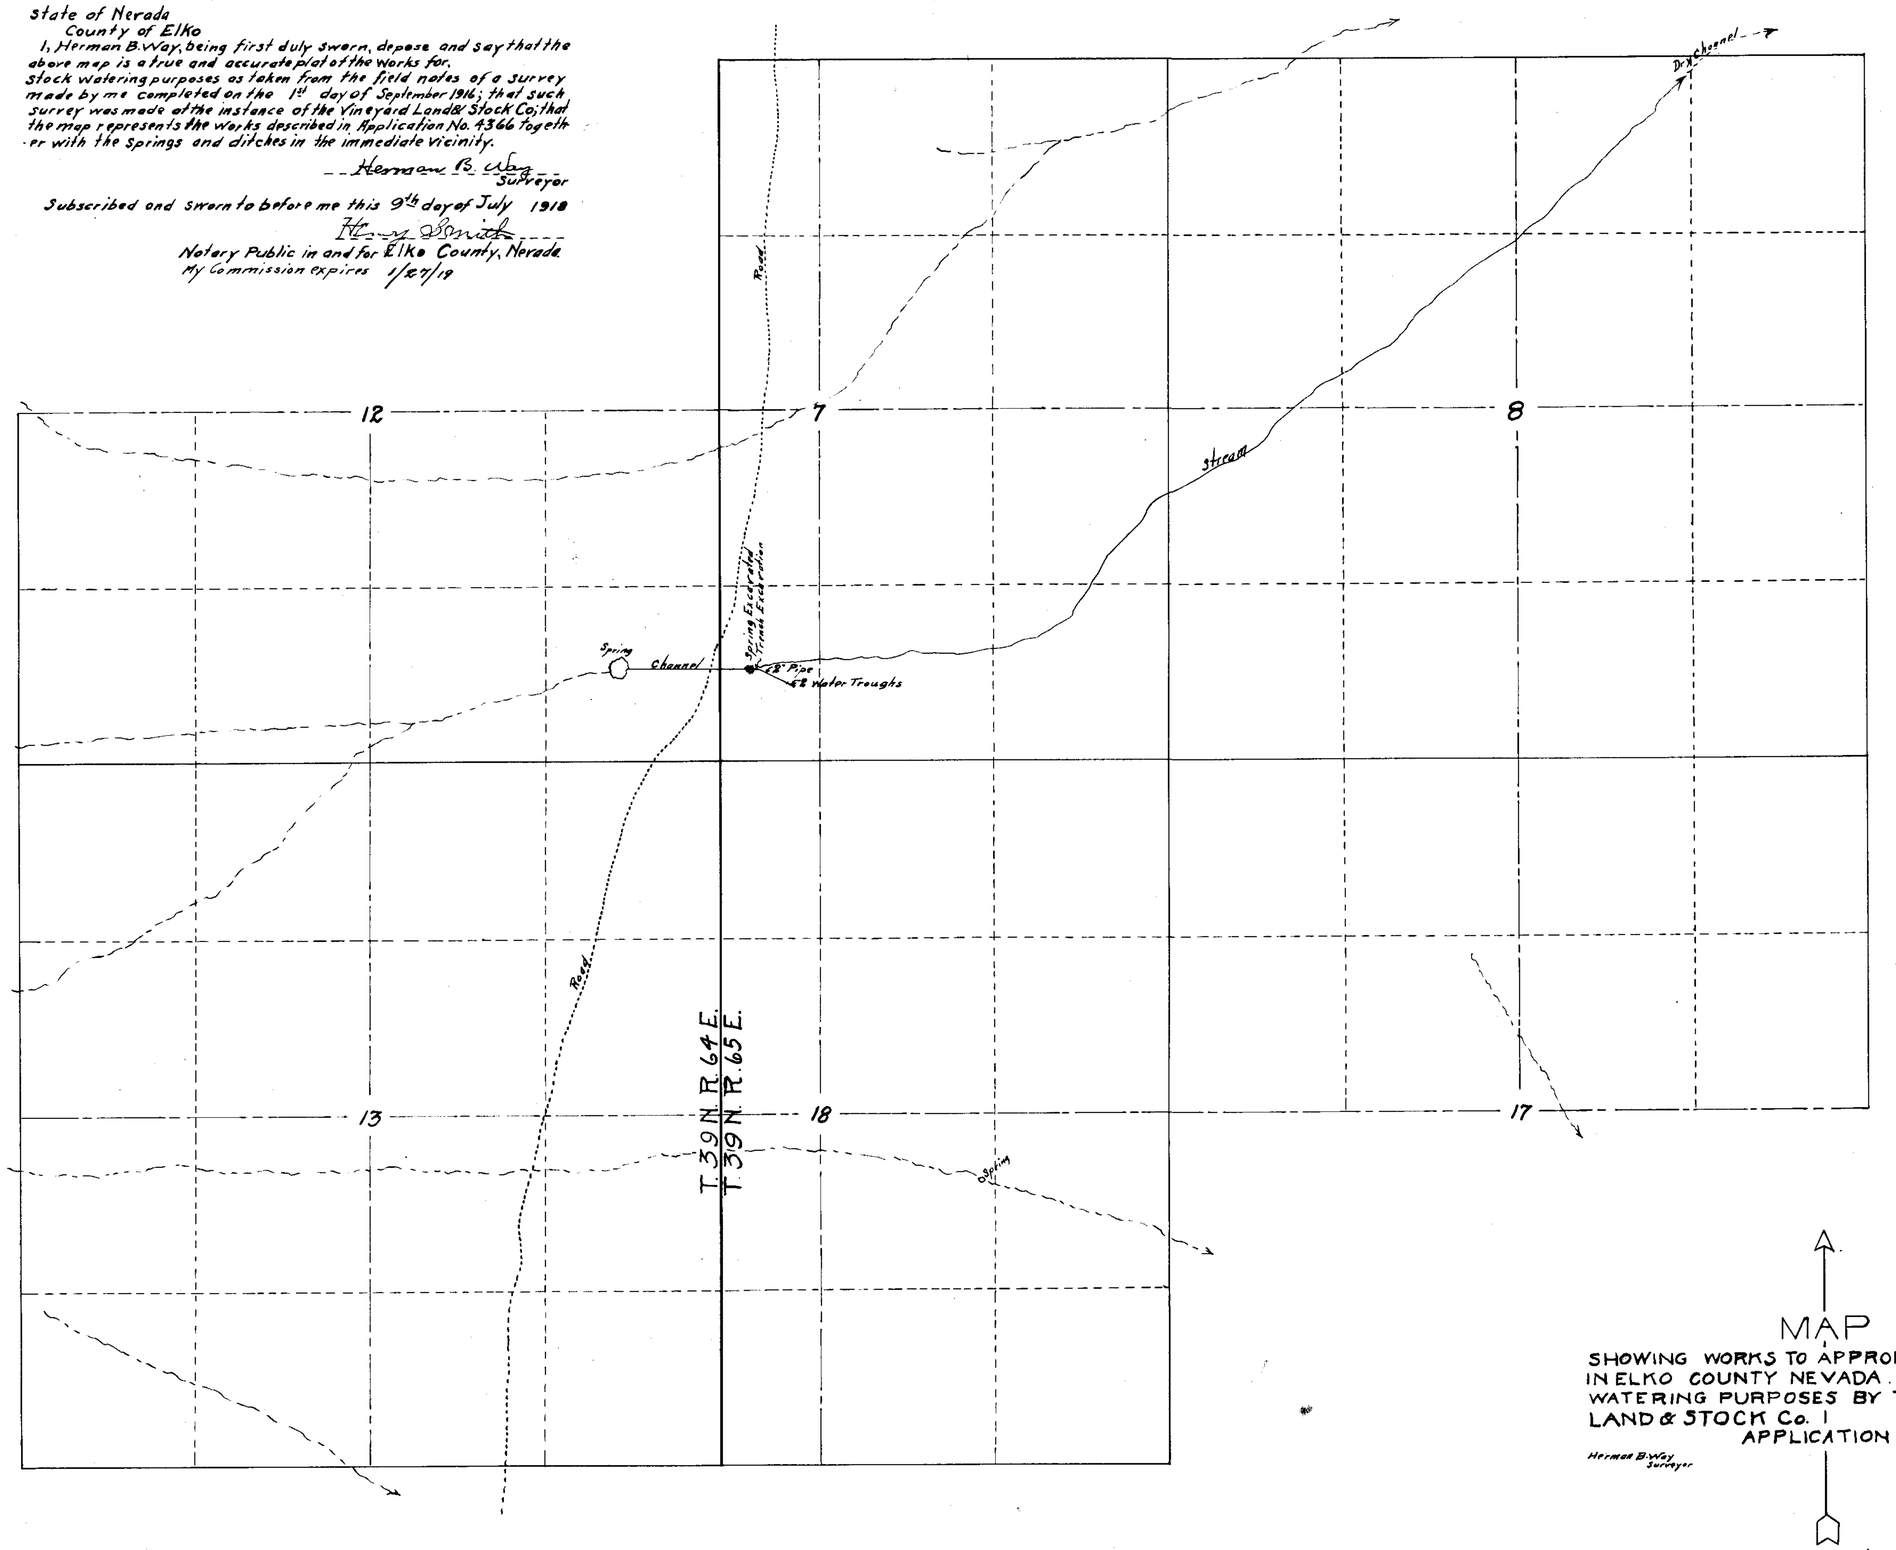

MAP
SHOWING WORKS TO APPROPRIATE WATER IN ELKO COUNTY NEVADA. FOR STOCK WATERING PURPOSES BY THE VINEYARD LAND & STOCK Co. I OGDEN UTAH
APPLICATION No. 4366
Herman B. Way Surveyor
Scale 1"=600'

Certificate No. 891 BK.4 Dec. 5, 1923 for 0.025 c.f.s.

7/15/18

4366