Section	Subdivision	Township	Range	Cultivated Acreage	Desert Land Cultivate	Date of First Culture

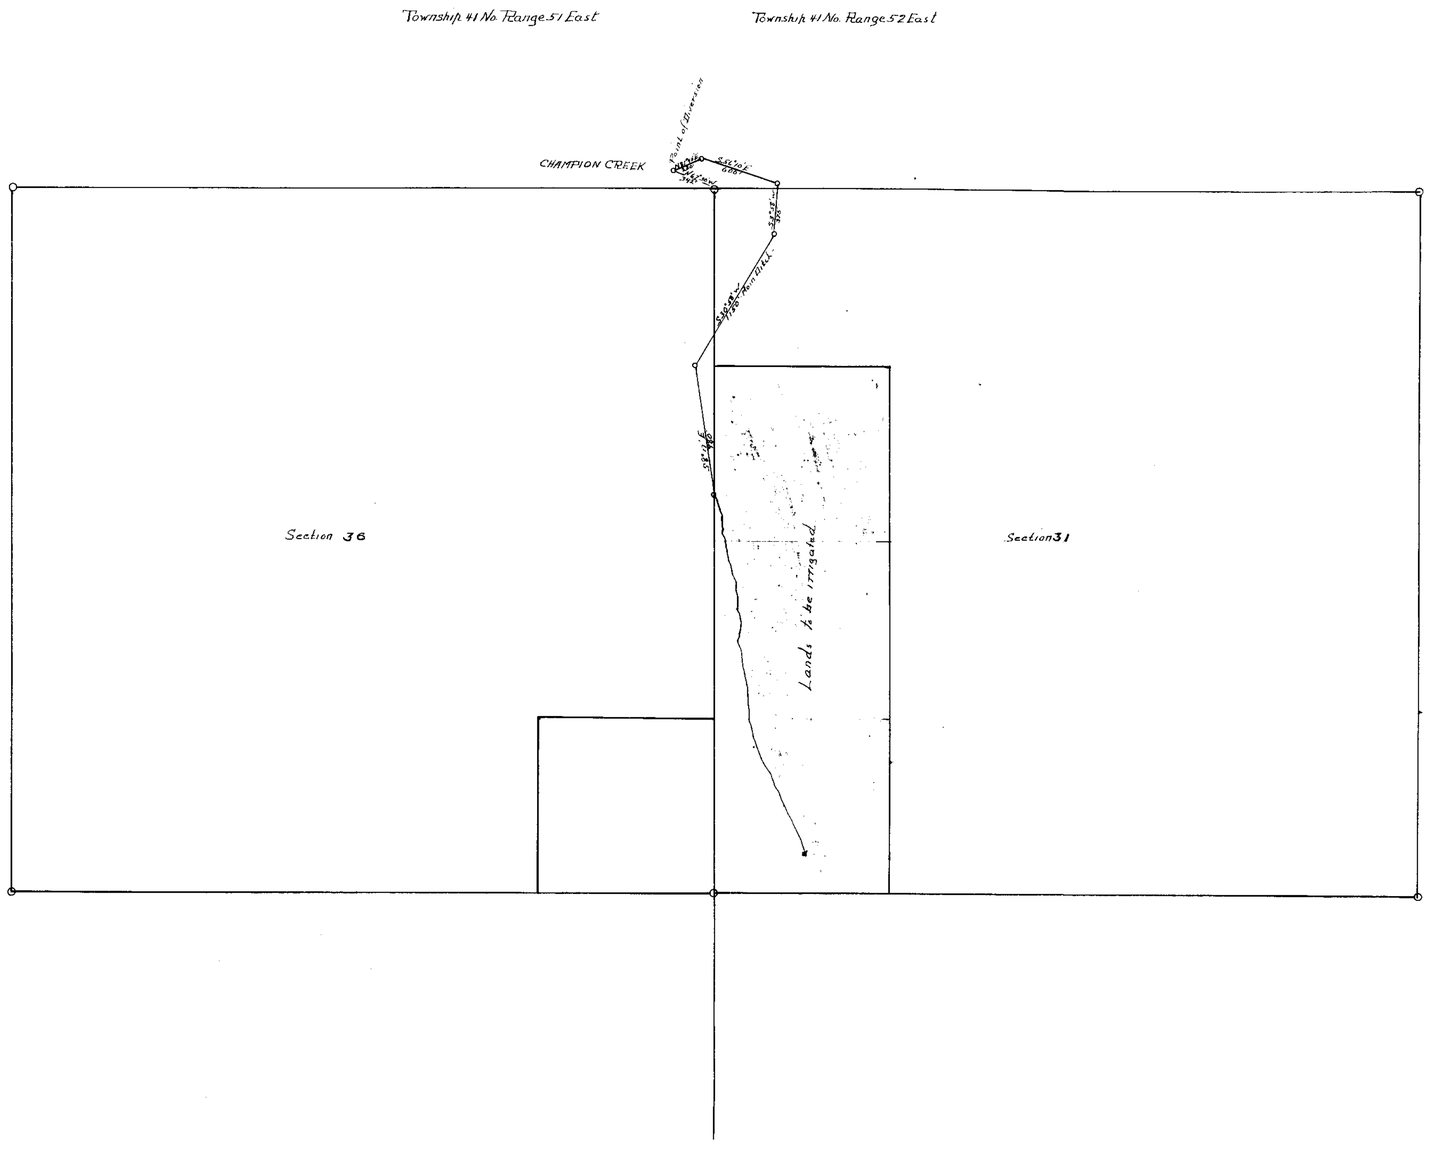

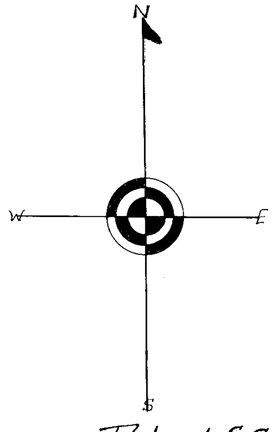

State of Nevada } ss.
County of Elko

I, John W King, being first duly sworn, depose and say that the above map is a true and accurate plat of the irrigation works, as taken from the field notes of a survey made by me completed on the 3rd day of April 1918; that such survey was made at the instance of Robert S Carmichael; that the map represents the works described in Application No. 4369, together with the location of streams and ditches in the immediate vicinity.

John W King — Surveyor

Subscribed and sworn to before me this the 10th day of April 1918

Notary Public in and for Elko County, Nevada

Robert S. Carmichael

Champion — Creek

Serial No. 4369

Township 41 No. Ranges 51-52 East M.D.M.

Tuscarora Nevada

Scale 1-inch = 600 feet

FILED

4369