TABULATION.

| SECTION | SUB-DIVISION | TOWNSHIP | RANGE | CULTIVATION | DESCRIPTION OF CULTURE | DATE OF 1ST CULTURE |
|---|---|---|---|---|---|---|
| 10 | E½ of N.W¼ | 22 S. | 61 E | 7.00 AC | Garden | 1910 |
| 10 | W½ of N.E¼ | " | " | 60.00 " | Fruit Trees and Vines | 1910 |
| | | | | 1.0 | | |

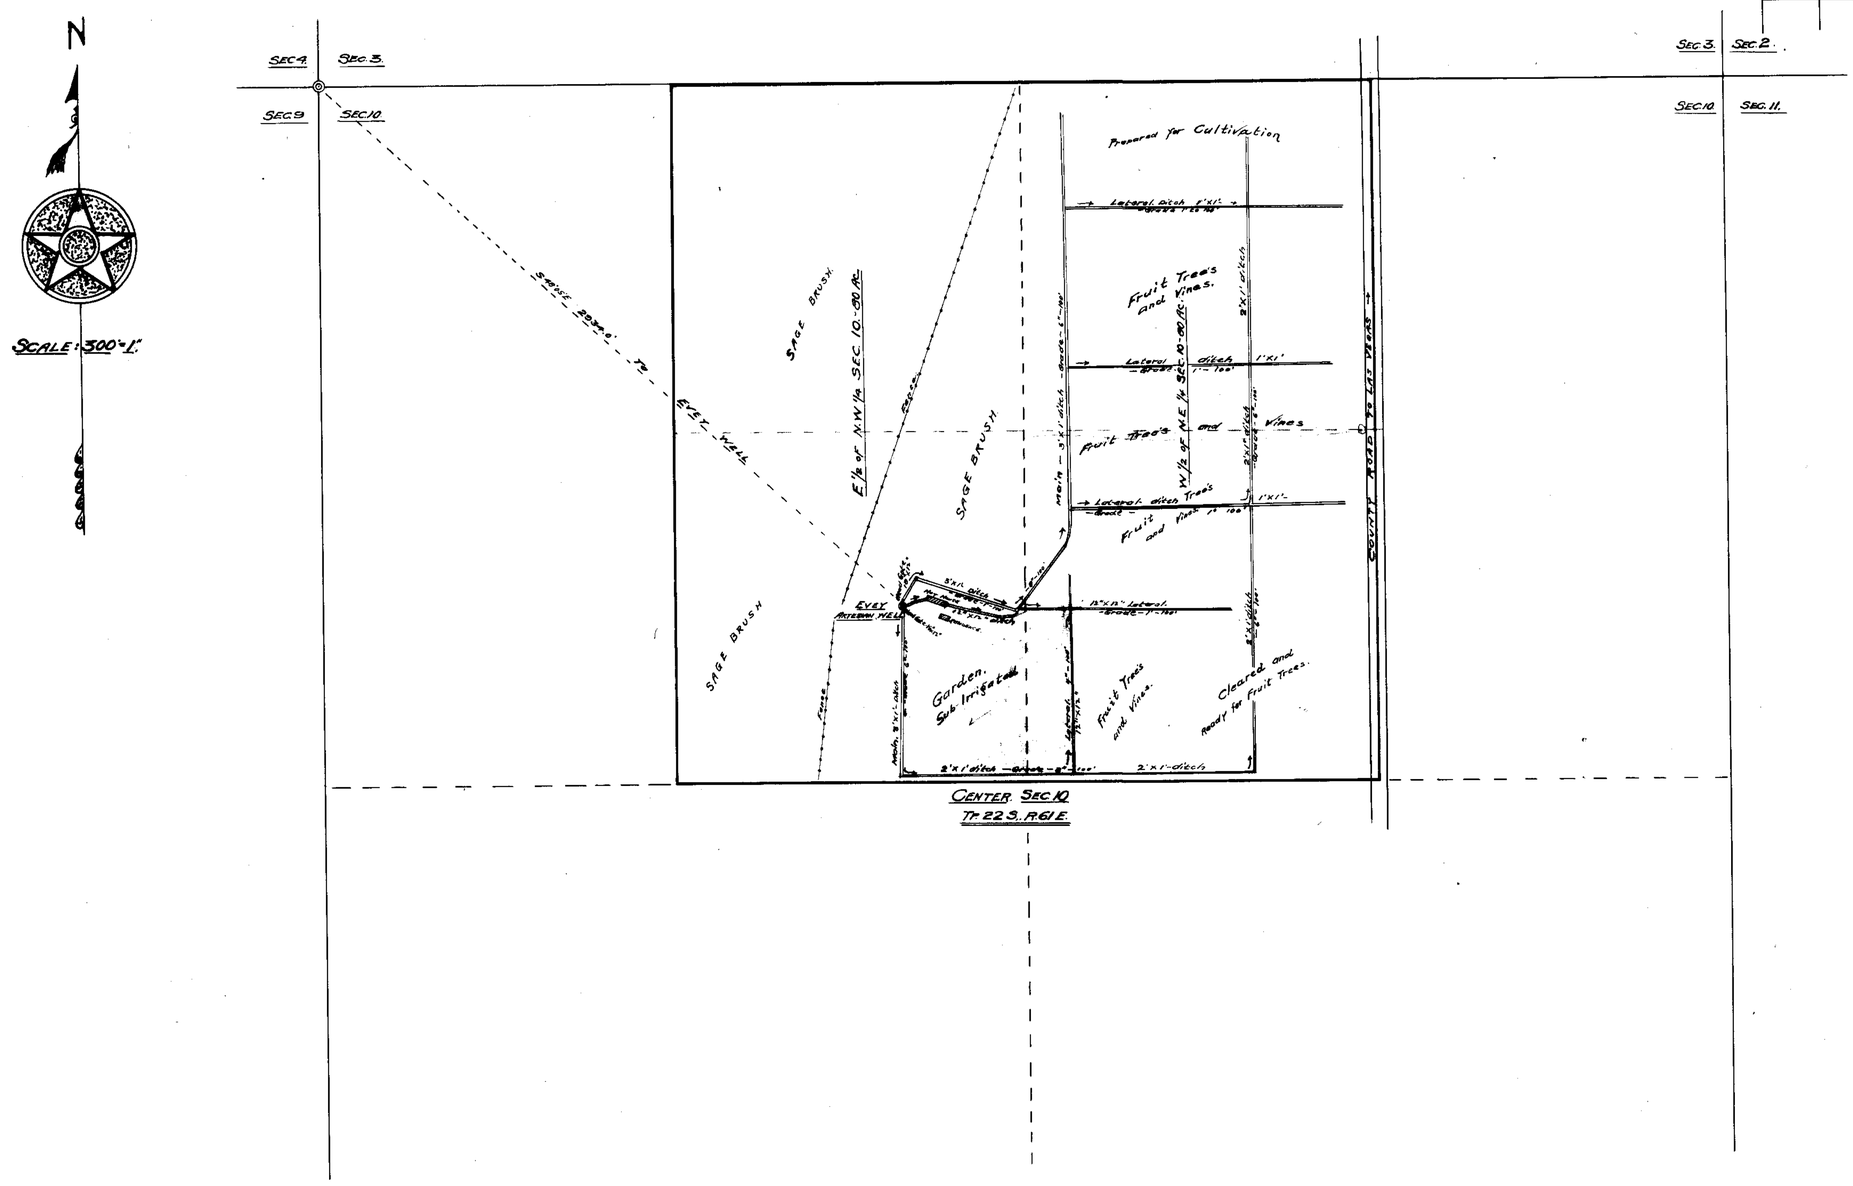


STATE OF NEVADA
COUNTY OF CLARK S.S.

I Chas. H. Fenner being first duly sworn depose and say that the above Map is a true and accurate plat of the "Evey Well Irrigation Works located in the Paradise Valley Artesian Belt Clark County Nevada" as taken from the field notes of a survey made by me completed on the 10th day of November 1917., that such survey was made at the instance of C.E.M. Beall; that the notes represents the works described in Application No. 4374.

Chas. H. Fenner. SURVEYOR.

Subscribed and Sworn to before me this 30 day of November 1917.

Leo A. McNamee

Notary Public in and for Clark County NEV.

My Commission expires Aug 20th 1919.

No. 2416 Nov. 28, 1938

FILED DEC 1917 OFFICE

CULTURAL MAP OF EVEY WELL

(PARADISIE VALLEY ARTESIAN BELT)

SHOWING WELL AND LAND TO BE IRRIGATED

APPLICATION AND PERMIT No. 4374

Surveyed November 10th 1917.

BY

Chas. H. Fenner
Civil Engineer,
LAS VEGAS NEV.

4374