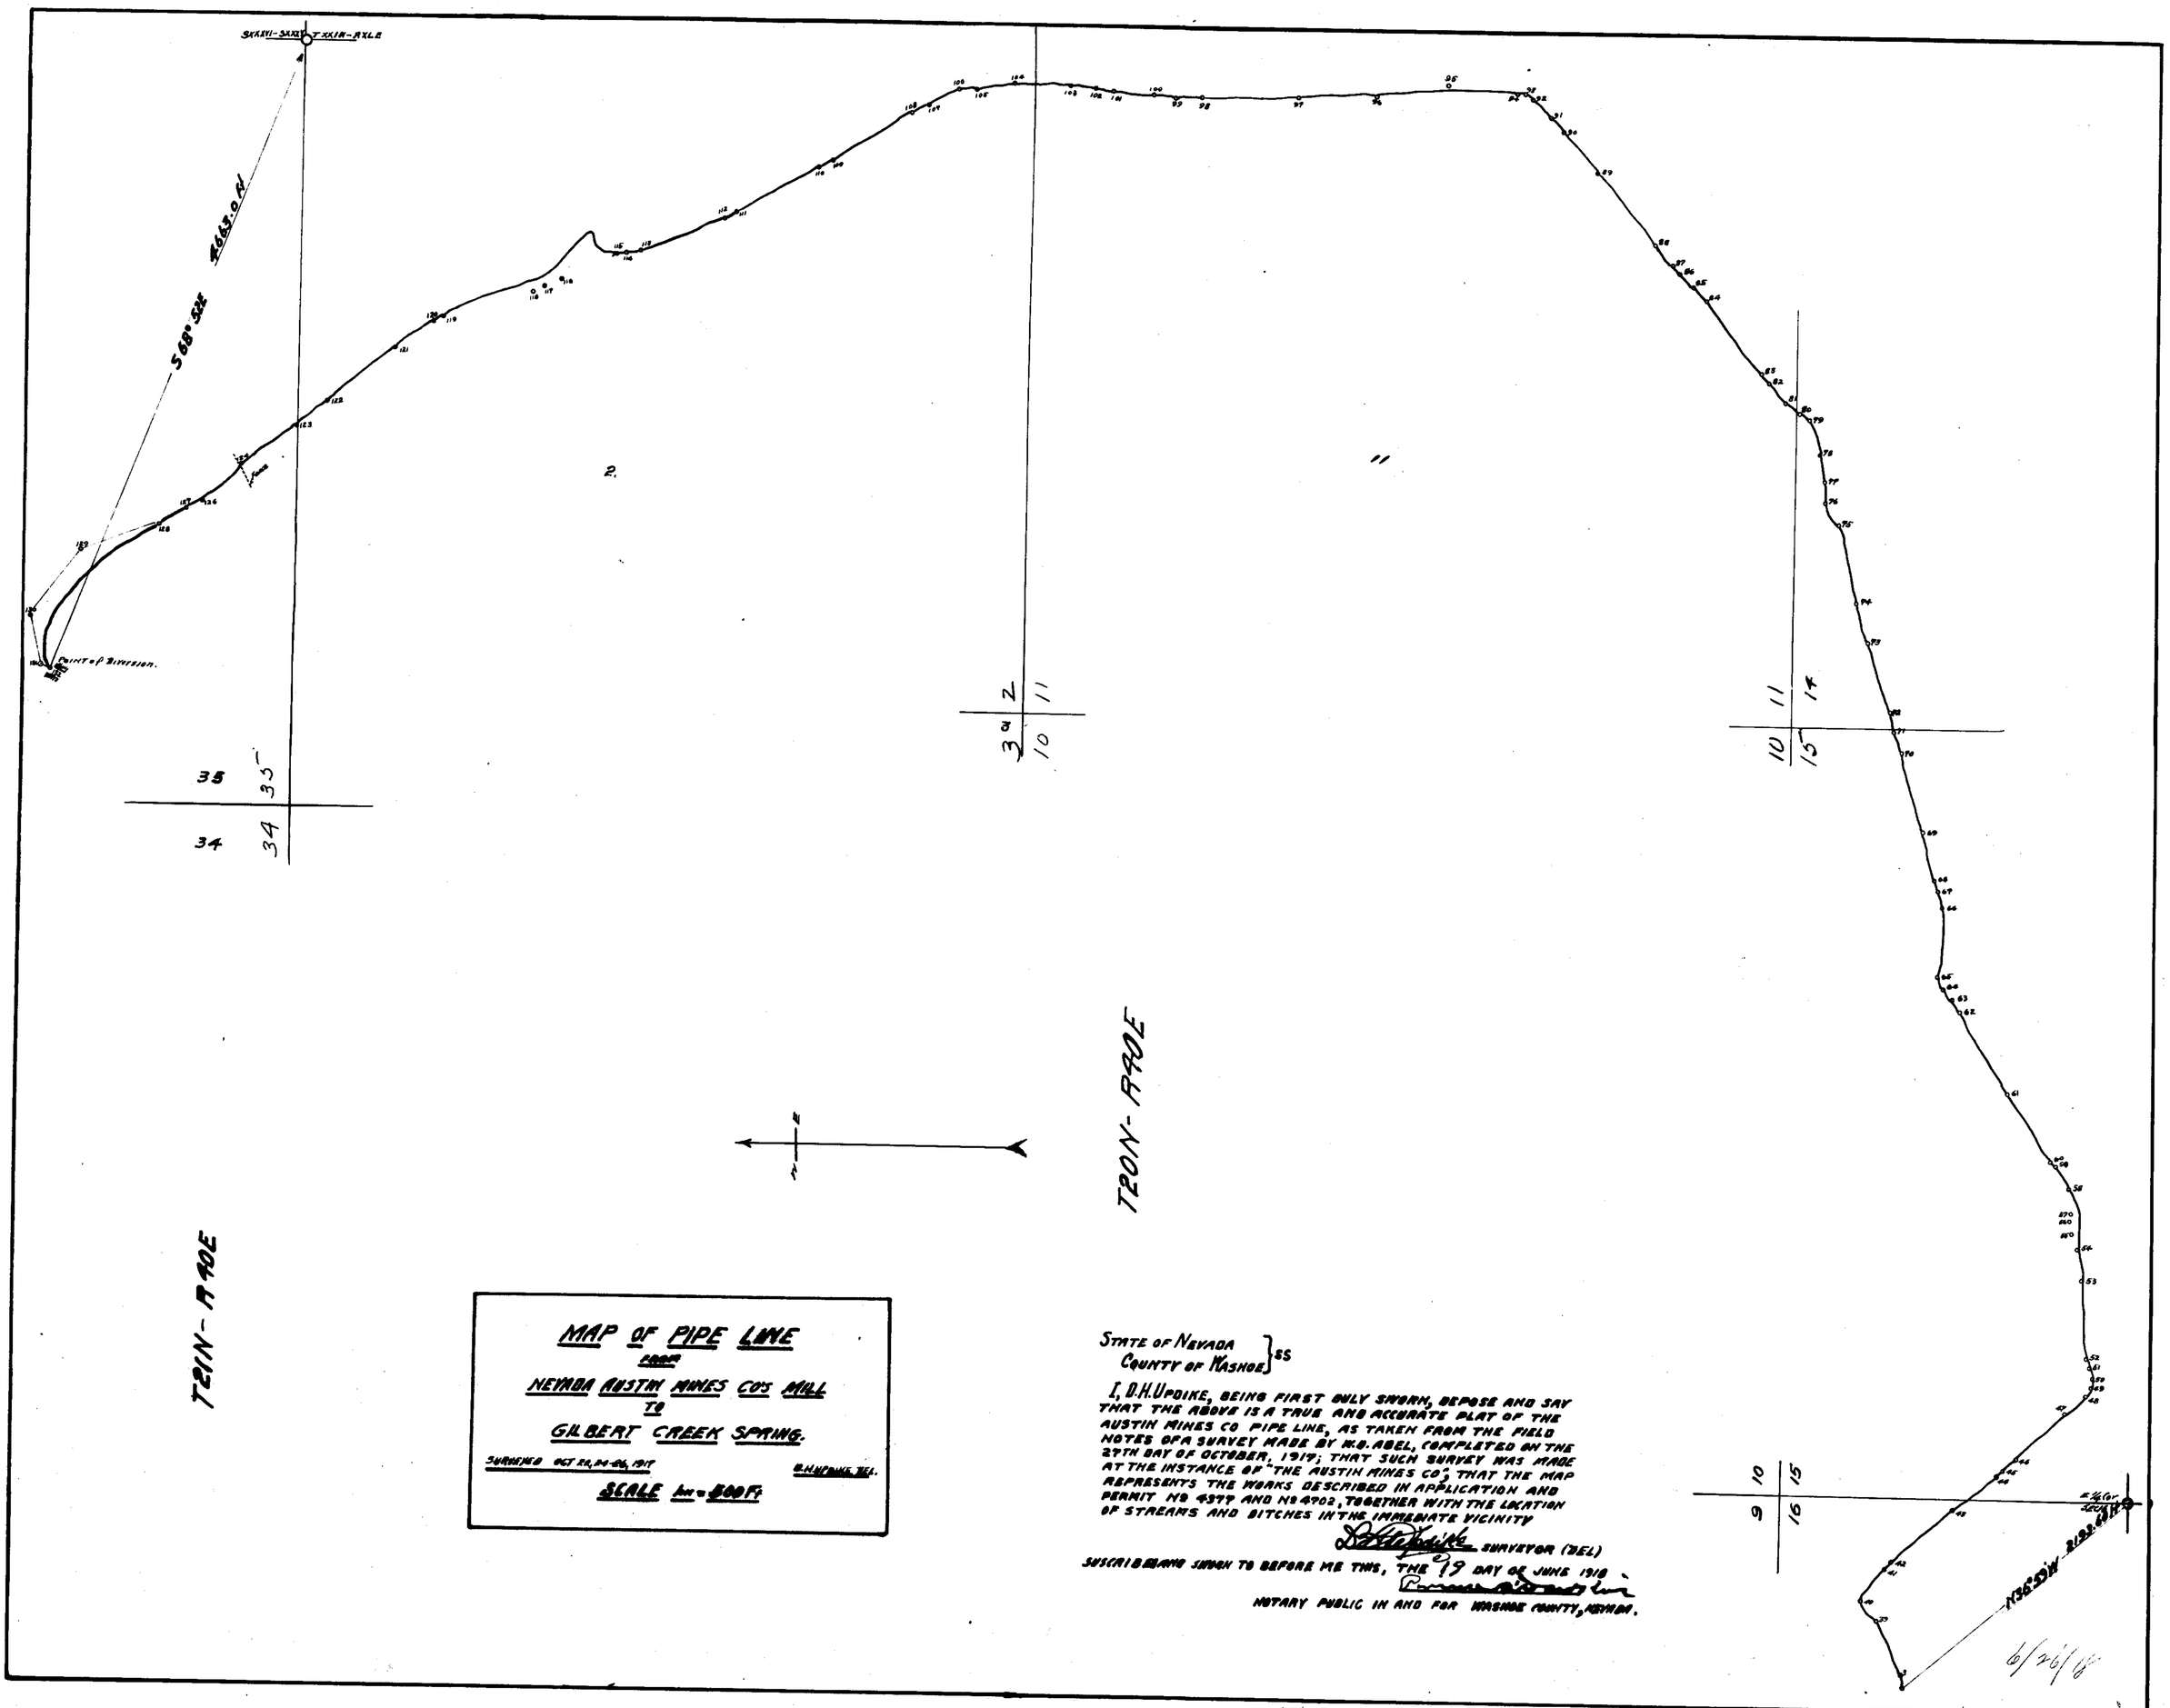

MAP OF PIPE LINE
FROM
NEVADA AUSTIN MINES CO'S MILL
TO
GILBERT CREEK SPRING.

SURVEYED OCT 22, 24-26, 1917 D.H. UPDIKE, DEL.

SCALE 1in = 800 Ft.

STATE OF NEVADA }
COUNTY OF WASHOE } SS

I, D.H. UPDIKE, BEING FIRST DULY SWORN, DEPOSE AND SAY THAT THE ABOVE IS A TRUE AND ACCURATE PLAT OF THE AUSTIN MINES CO PIPE LINE, AS TAKEN FROM THE FIELD NOTES OF A SURVEY MADE BY W.O. ABEL, COMPLETED ON THE 27TH DAY OF OCTOBER, 1917; THAT SUCH SURVEY WAS MADE AT THE INSTANCE OF "THE AUSTIN MINES CO"; THAT THE MAP REPRESENTS THE WORKS DESCRIBED IN APPLICATION AND PERMIT No 4377 AND No 4702, TOGETHER WITH THE LOCATION OF STREAMS AND DITCHES IN THE IMMEDIATE VICINITY

D.H. Updike SURVEYOR (DEL)

SUBSCRIBED AND SWORN TO BEFORE ME THIS, THE 19 DAY OF JUNE 1918

NOTARY PUBLIC IN AND FOR WASHOE COUNTY, NEVADA.

4702—4377