Section	Sub-division	Township	Range	Cultivated acreage	Description of Culture	Date of first Culture
4	S.E.¼, S.E.¼	18 S.	50 E.	0.75	Garden	

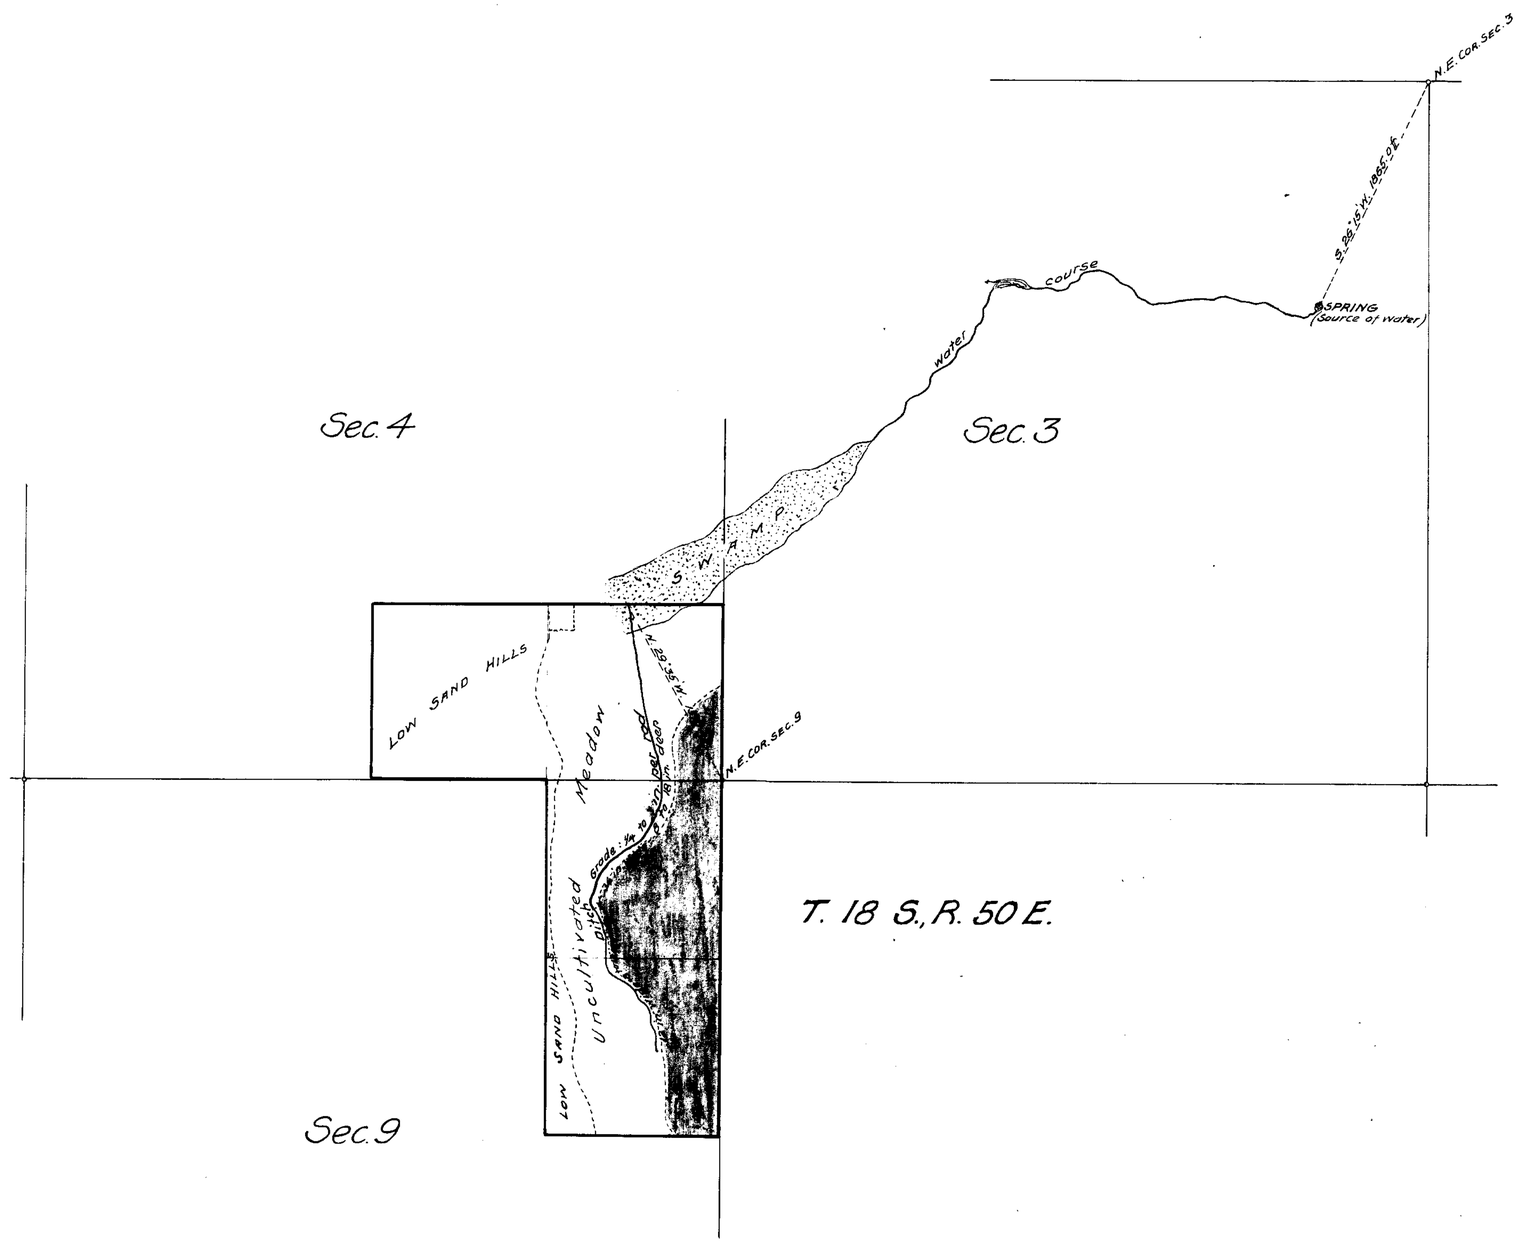

State of Nevada
County of Esmeralda } s.s.

I, John Hagel, being first duly sworn, depose and say that the above map is a true and accurate plat of the lands irrigated by a spring as taken from the field notes of a survey made by me, completed on the 17th day of March 1916

That the map and survey were made at the instance of Bernard Isaacq owner of said lands and that it truly represents the irrigated lands of said Bernard Isaacq

John Hagel
Surveyor

Subscribed and sworn to before me this 12th day of April 1916 F. R. Jeffery

Notary Public in and for Esmeralda County, Nevada

Map
Showing Homestead Entry of
BERNARD ISAACQ
and Location of Spring, being
Source of water for Irrigation of Land
in T. 18 S., R. 50 E. M. D. B. & M.
NYE COUNTY NEVADA
Scale: 600 ft. to an in.

4379