State of Nevada
County of Humboldt s.s.

J. G. Huntington, being first duly sworn, deposes and says, that the above map is a true and accurate plat of the Silver State Water Works, as taken from the field notes of a survey made by me completed on the 2nd day of February 1919; that such survey was made at the instance of F. J. Howard and L. A. Friedman, that the map represents the works described in Applications No. 4383, together with the location of streams and ditches in the immediate vicinity.

J. G. Huntington
Surveyor

Subscribed and sworn to before me this 4th day of April 1919.

V. A. Sheehy
Notary Public in and for Humboldt County, Nevada.

My commission expires. Feb 19th 1920
~~December 31st 1922.~~

SILVER STATE WATER WORKS
4383
F. J. HOWARD AND L. A. FRIEDMAN
LOVELOCK, NEVADA

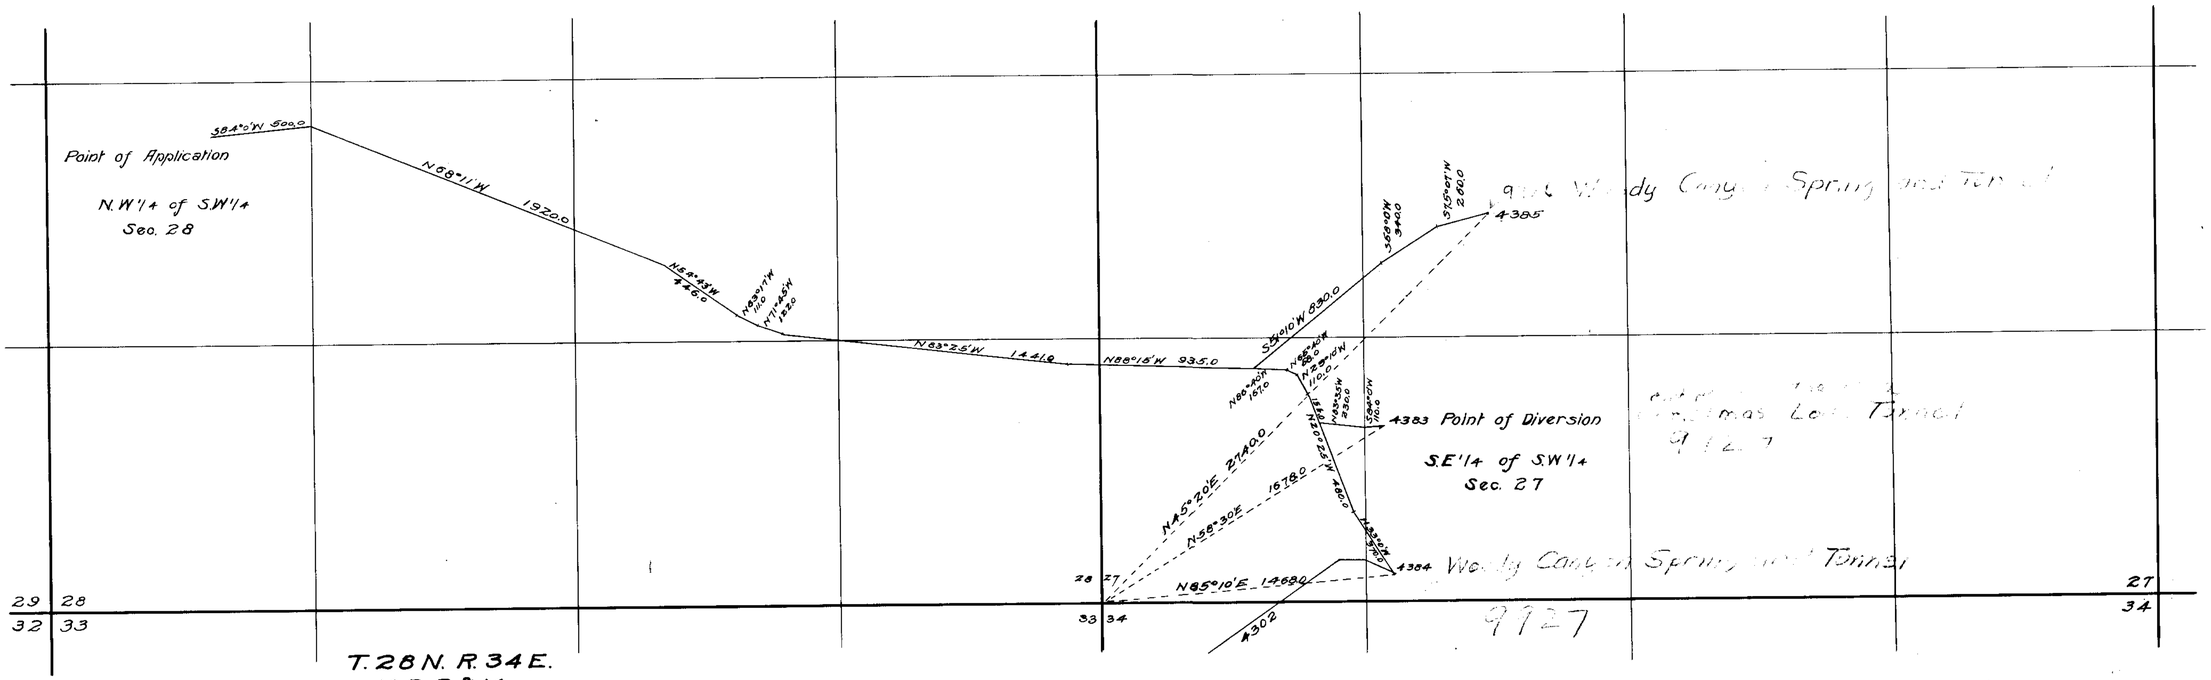

SCALE 400 Ft. = 1 In.

9927

4383