State of Nevada
County of Humboldt s.s.

J.G. Huntington, being first duly sworn, deposes and says, that the above map is a true and accurate plat of the Silver State Water Works, as taken from the field notes of a survey made by me completed on the 2nd day of February 1919; that such survey was made at the instance of F.J. Howard and L.A. Friedman, that the map represents the works described in Application No. 4384, together with the location of streams and ditches in the immediate vicinity

J.G. Huntington
Surveyor.

Subscribed and sworn to before me this 7th day of February 1919.

Notary Public in and for
Humboldt County. Nevada
My commission expires
December 31st. 1922.

SILVER STATE WATER WORKS
4384
F. J. HOWARD AND L.A. FRIEDMAN
LOVELOCK, NEVADA

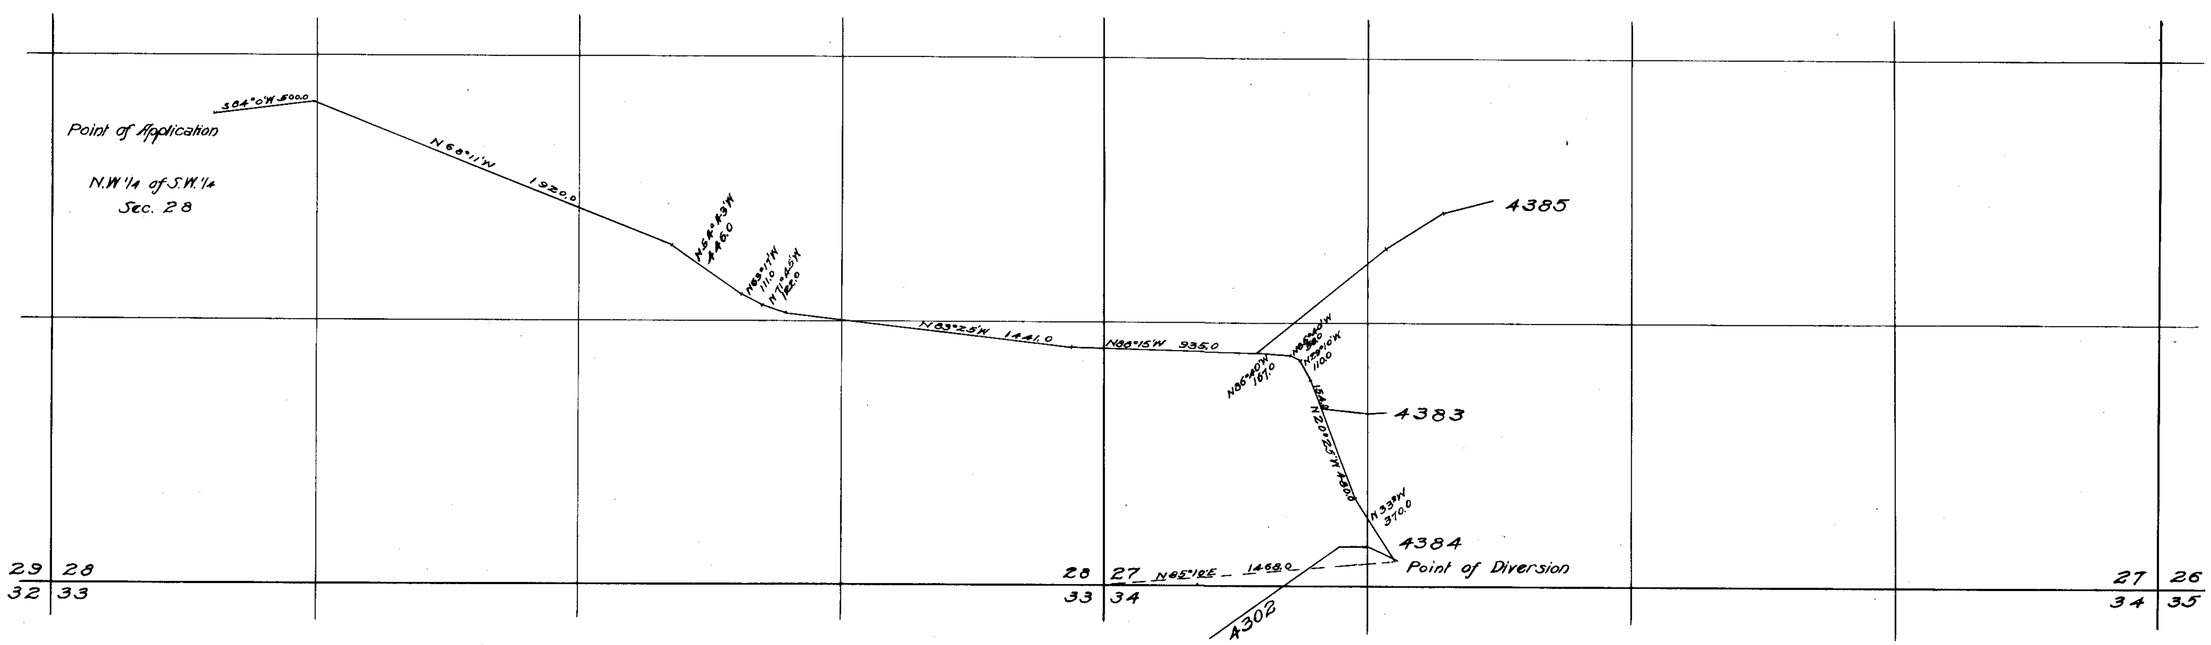

T.28 N. R. 34 E.
M.D.B. & M.

SCALE 400 Ft. = 1 In.

See Map Folder 7/18/21 4384