PLAT OF
LATHROP-BRATLEY-ET AL-WATER APPLICATIONS
TWP. 17 S. R. 50 E. M.D.B.&M.
AMARGOSA VALLEY
NYE COUNTY NEVADA.

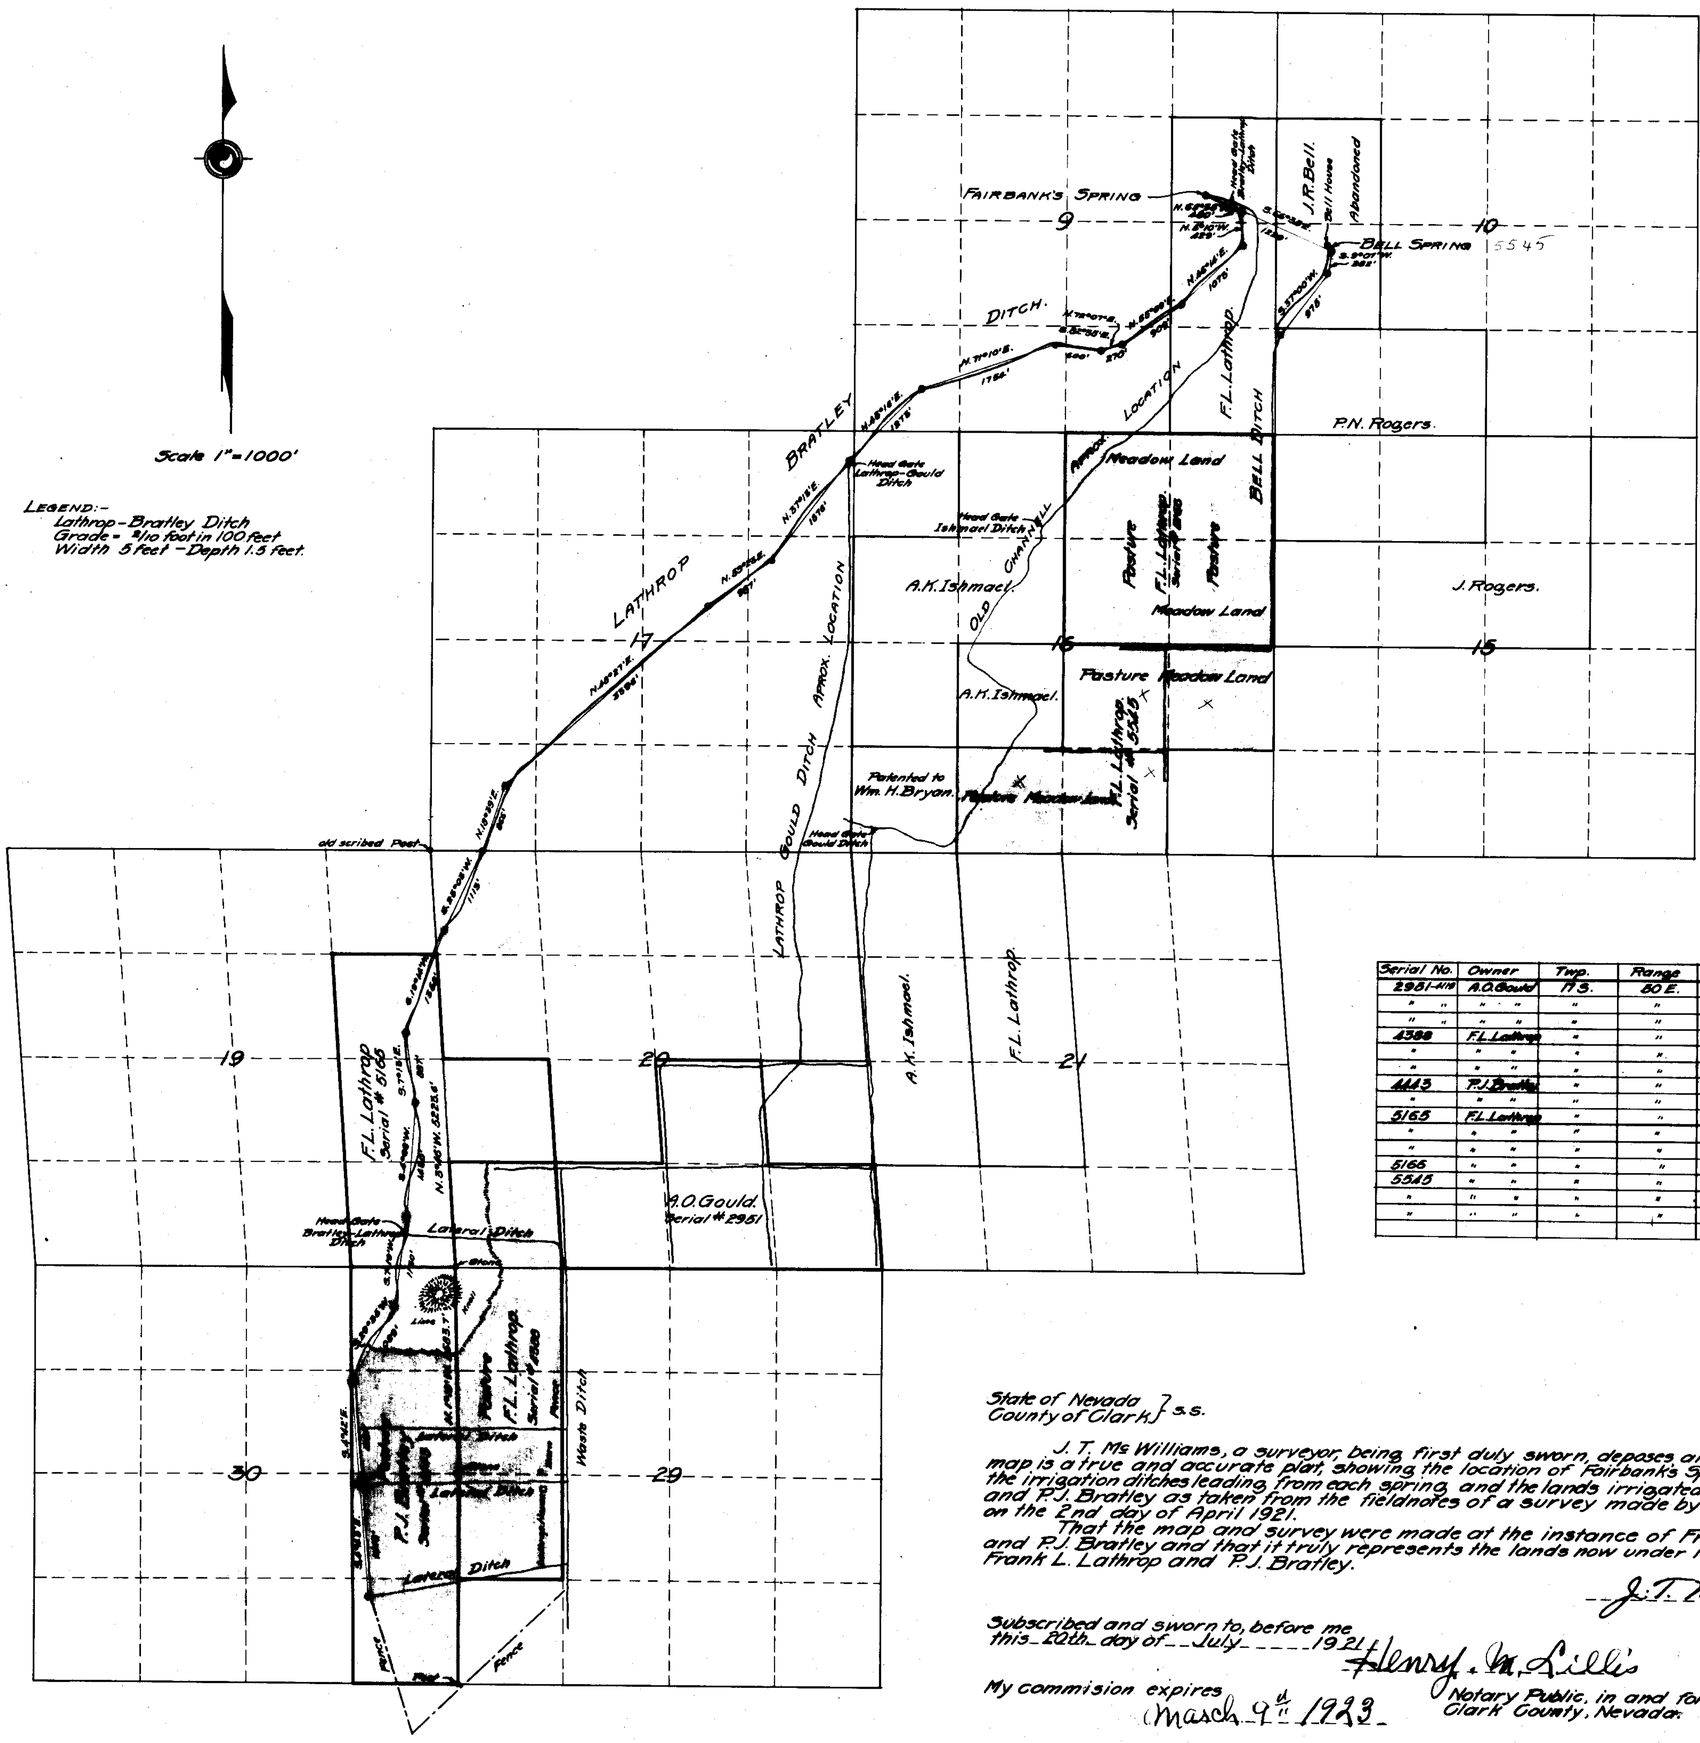

Serial No.	Owner	Twp.	Range	Section	Subd. of Section	Cultivated Acreage	Descr. of Culture	Date of Culture
2951-4119	A.O. Gould	17 S.	50 E.	20	N.W. 1/4 of S.E. 1/4			
" "	" "	"	"	"	S. 1/2 of S.E. 1/4			
" "	" "	"	"	"	S.E. 1/4 of S.W. 1/4			
4388	F.L. Lathrop	"	"	29	N.W. 1/4 of S.W. 1/4			
"	" "	"	"	"	W. 1/2 of N.W. 1/4	71.0	Cultivated Pasture	
"	" "	"	"	20	S.W. 1/4 of S.W. 1/4	24.0	" "	
4443	P.J. Bratley	"	"	30	E. 1/2 of N.E. 1/4	40.5	" "	
"	" "	"	"	"	E. 1/2 of S.E. 1/4	60.5	" "	
5165	F.L. Lathrop	"	"	19	E. 1/2 of S.E. 1/4		None	
"	" "	"	"	"	S.E. 1/4 of N.E. 1/4		"	
"	" "	"	"	20	N.W. 1/4 of S.W. 1/4		"	
5166	" "	"	"	16	N.E. 1/4	160.0	Meadow Land	
5545	" "	"	"	"	N.E. 1/4 of S.E. 1/4	40.0	" "	
"	" "	"	"	"	W. 1/2 of S.E. 1/4	80.0	" "	
"	" "	"	"	"	S.E. 1/4 of S.W. 1/4	40.0	" "	

State of Nevada } s.s.
County of Clark }

J. T. McWilliams, a surveyor, being first duly sworn, deposes and says, that this map is a true and accurate plat, showing the location of Fairbanks Spring; Bell Spring, the irrigation ditches leading from each spring and the lands irrigated by Frank L. Lathrop and P.J. Bratley as taken from the fieldnotes of a survey made by me, completed on the 2nd day of April 1921.

That the map and survey were made at the instance of Frank L. Lathrop and P.J. Bratley and that it truly represents the lands now under irrigation of said Frank L. Lathrop and P.J. Bratley.

J. T. McWilliams
Surveyor

Subscribed and sworn to, before me this 20th day of July 1921

Henry M. Lillis
Notary Public, in and for Clark County, Nevada.

My commision expires March 9th 1923

FILED
April 17, 1923
STATE ENGINEER'S OFFICE

4/17/23

Place in files under 5166 — 4388 — 5545

Fairbanks Spr. conc. conc.

Fairbanks Sp. conc.

conc.

5545 conc. Bell Sps