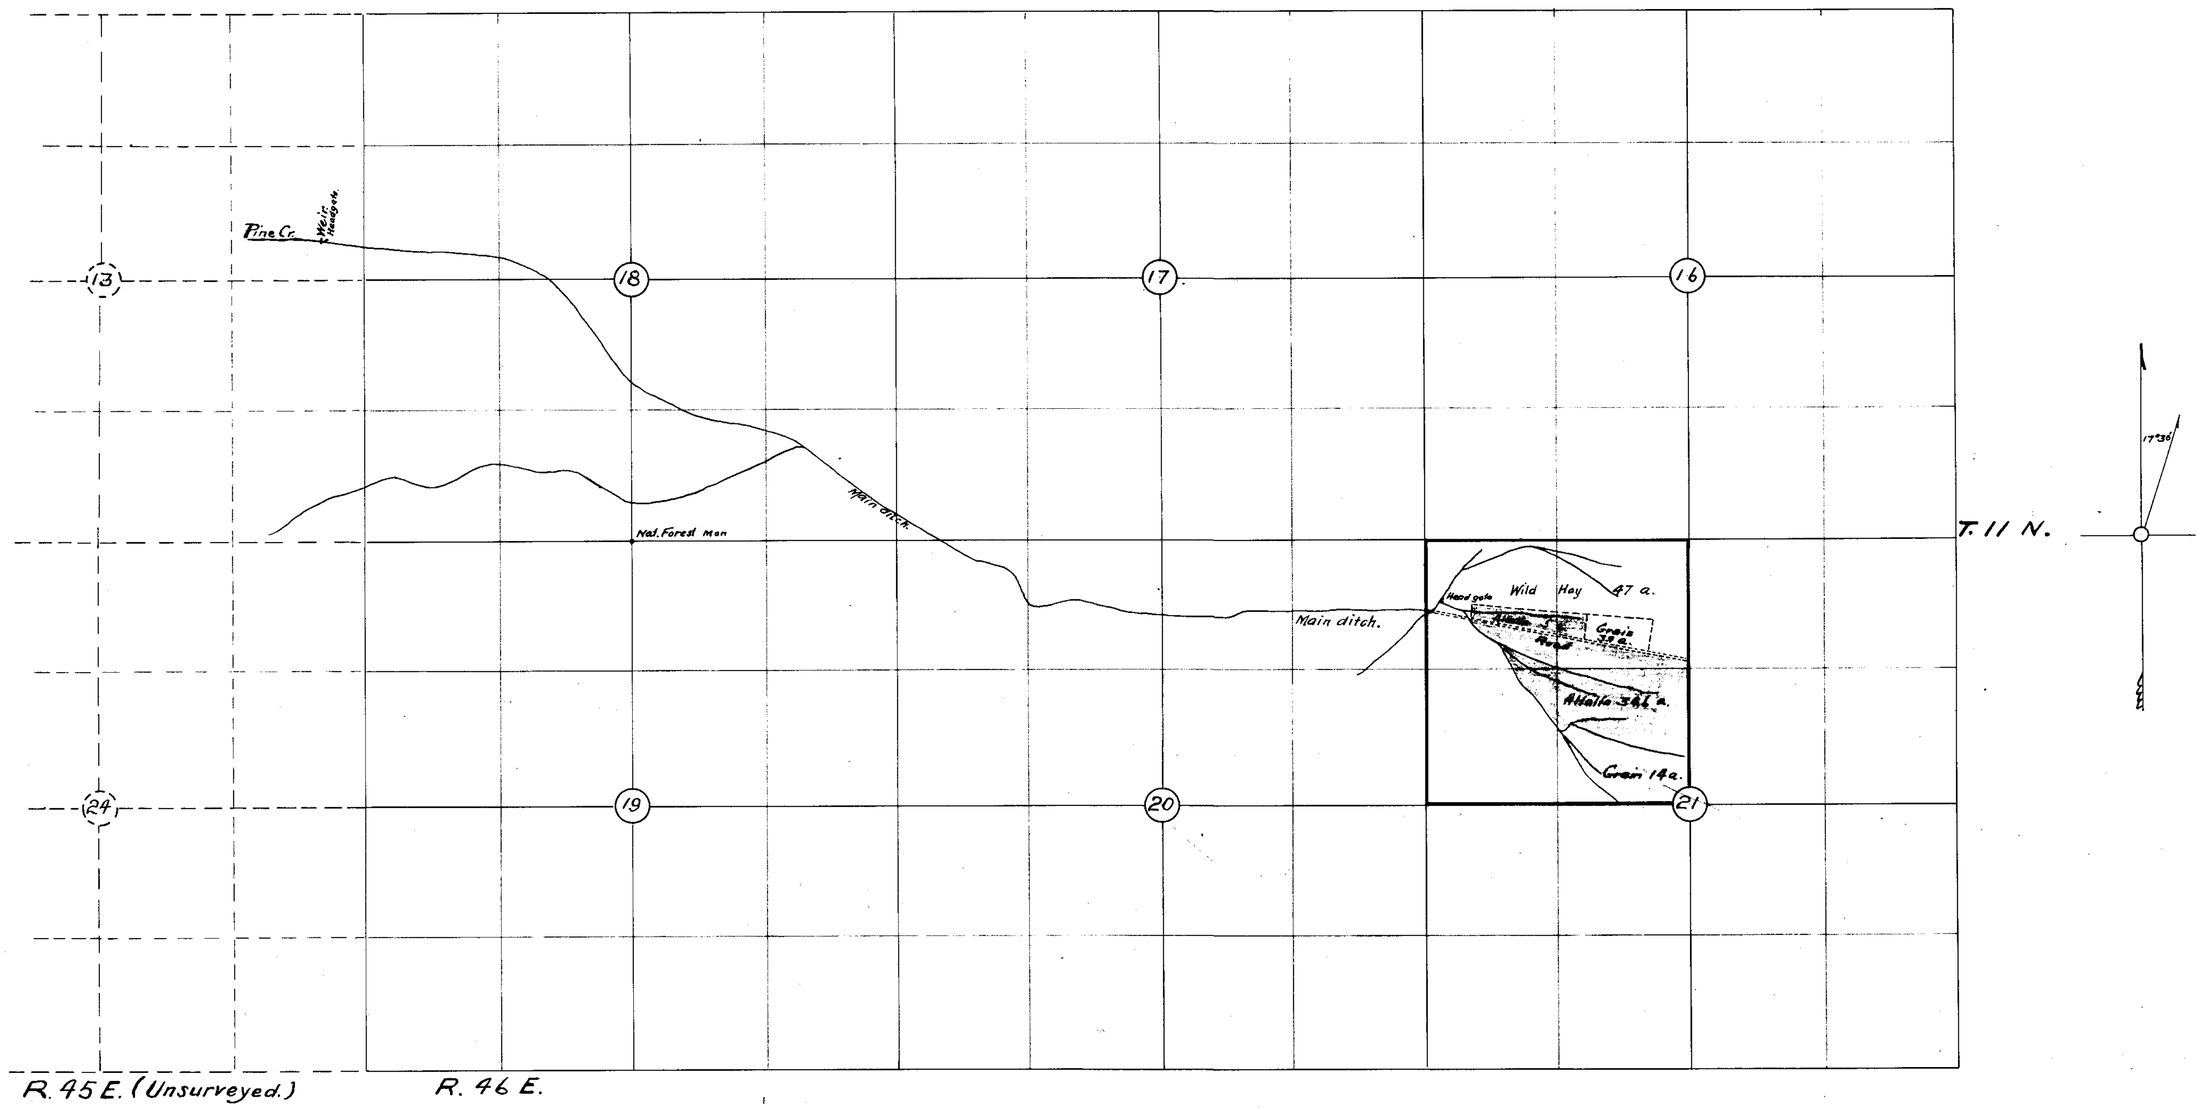

47
5
3.1
34.6
14
103.5

State of Nevada }
County of Nye } ss.

I, L. F. Clar, being first duly sworn, depose and say that the above map is a true and accurate plat of the irrigation works, as taken from the field notes of a survey made by me, completed on the 5th day of February 1919; that such survey was made at the instance of J. B. Humphrey; that the map represents the works described in application No. 4392 (210) together with the location of streams and ditches in the immediate vicinity.

L. F. Clar, Surveyor.

Subscribed and sworn to before me this 14th day of February 1919 Charles Pindell Laurence

Notary Public in and for Nye County, Nevada.

Proof of Application of

J. B. Humphrey

Serial No. 01185, - 4392.

Sec 21, T. 11 N., R 46 E., M. D. B. and M.

Nye County Nevada.

Scale, 800 ft. = 1 in.

2/24/19

4392

4390