Section	Sub'd	Twp	Range	Cultivated Acreage	Description of Culture	Remarks	Date of First Culture
7	S½NE¼	11 S	46 E			Water diversion made by iron pipe and trough	

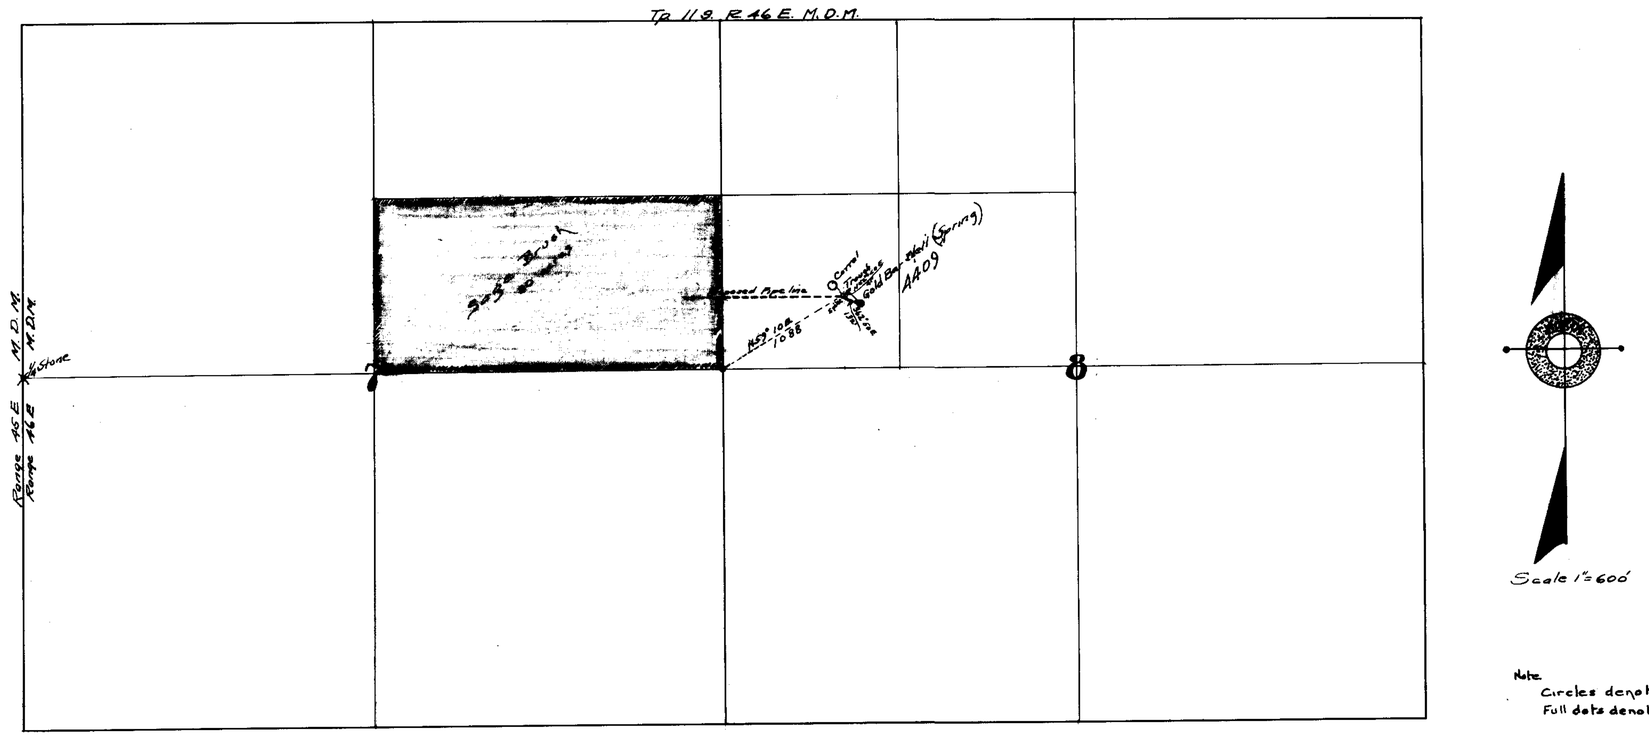

Note.
Circles denote survey points thus o
Full dots denote springs thus ●

State of Nevada
County of Clark } SS

J.T. McWILLIAMS being first duly sworn, deposes and says that the above map is a true and accurate plat of the lands to be irrigated by L.P. Kimball and John Delfs, as taken from the field notes of a survey made by me, completed on the 12th day of May 1917

THAT the map and survey were made at the instance of L.P. Kimball and John Delfs claimants of said lands and that it truly represents the lands to be irrigated by said L.P. Kimball and John Delfs.

The waters of Gold Bar Well arise and over flow as a natural spring and at date of survey were actually diverted from channel by one inch iron pipe leading to wooden troughs as stream here on, and where claimants cattle water.

J.T. McWilliams
Surveyor

Subscribed and sworn to before me
this 8th day of July 1918 AD

Henry M. Lillis
Notary public in and for Clark Co. Nevada.
My commission expires March 9th 1918

WATER APPLICATION No. 4409 FOR IRRIGATION and Stock WATERING PURPOSES	
OWNERS	SOURCE OF WATER
L.P. KIMBALL & John Delfs	GOLD BAR WELL (spring)

Certificate No. 1194, Bk. 5 issued March 30, 1926 for 0.009 c.f.s.

FILED
JUL 18 1918
4409

S

4409