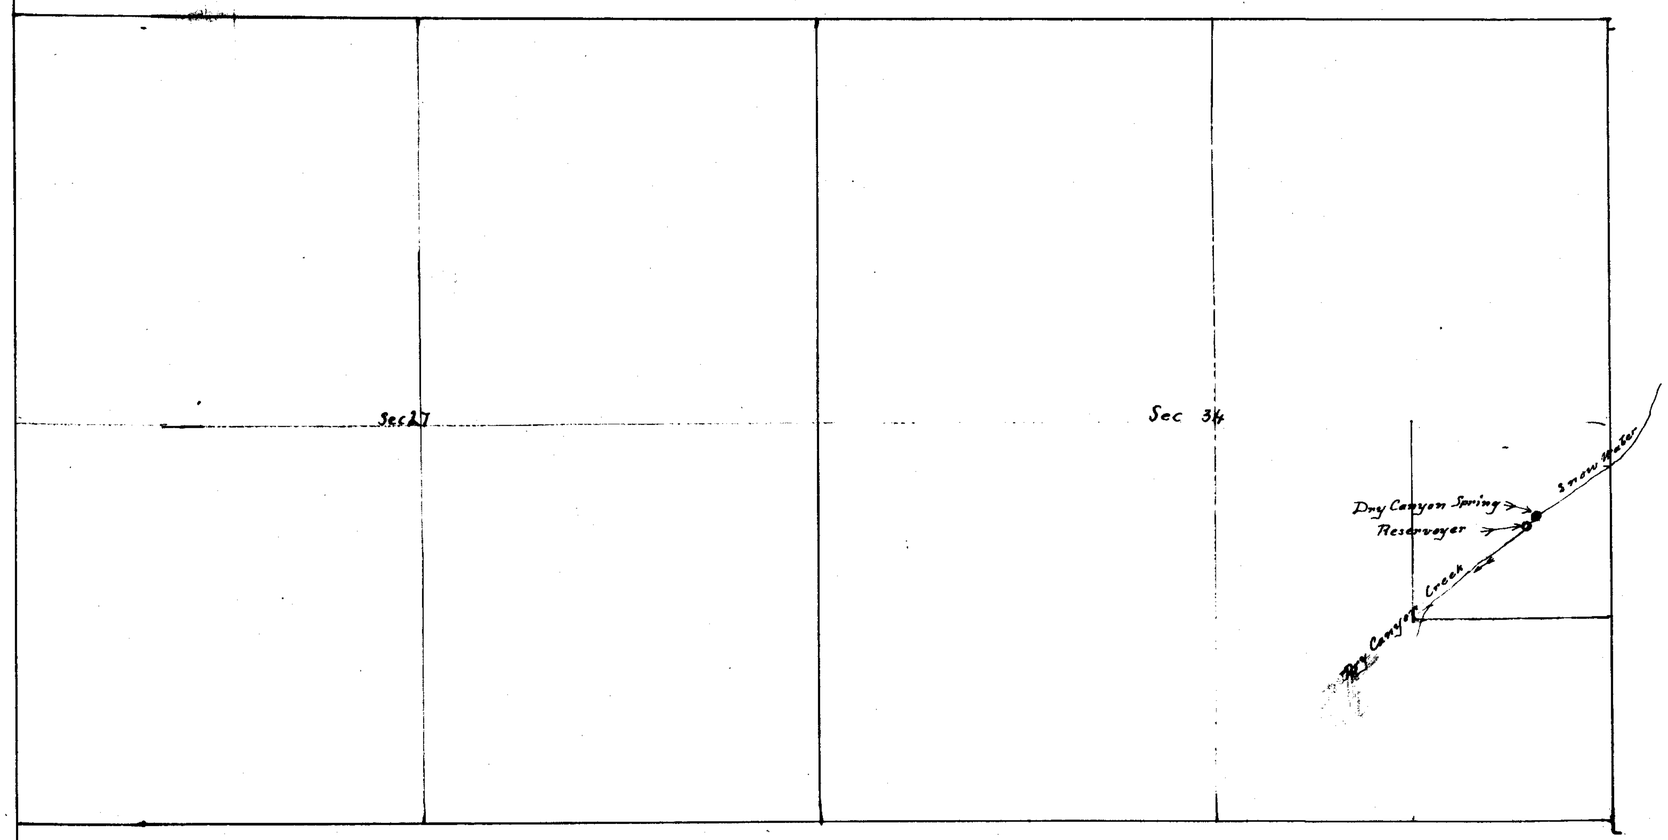

T. 20. N.R. 54 E. M.D.B. & M.

5/14/17.

Eureka, Nev. May. 5th. 1917.
H C Wedekind First being duly sworn deposes and says that the above map is a true and accurate plat of Dry Canyon Spring and was made by me at the instance of, Pete Edra, acording to, U.S. government Survey on the 5th day of May 1917

H C Wedekind
Surveyor

Scale. 528. Ft. one inch
v 17

Subscribed and sworn to before me this 10th day of May 1917.
N. P. Morgan
Notary Public
Eureka County,
Nevada.

FILED
MAY 14 1917
STATE ENGINEER'S OFFICE

4417

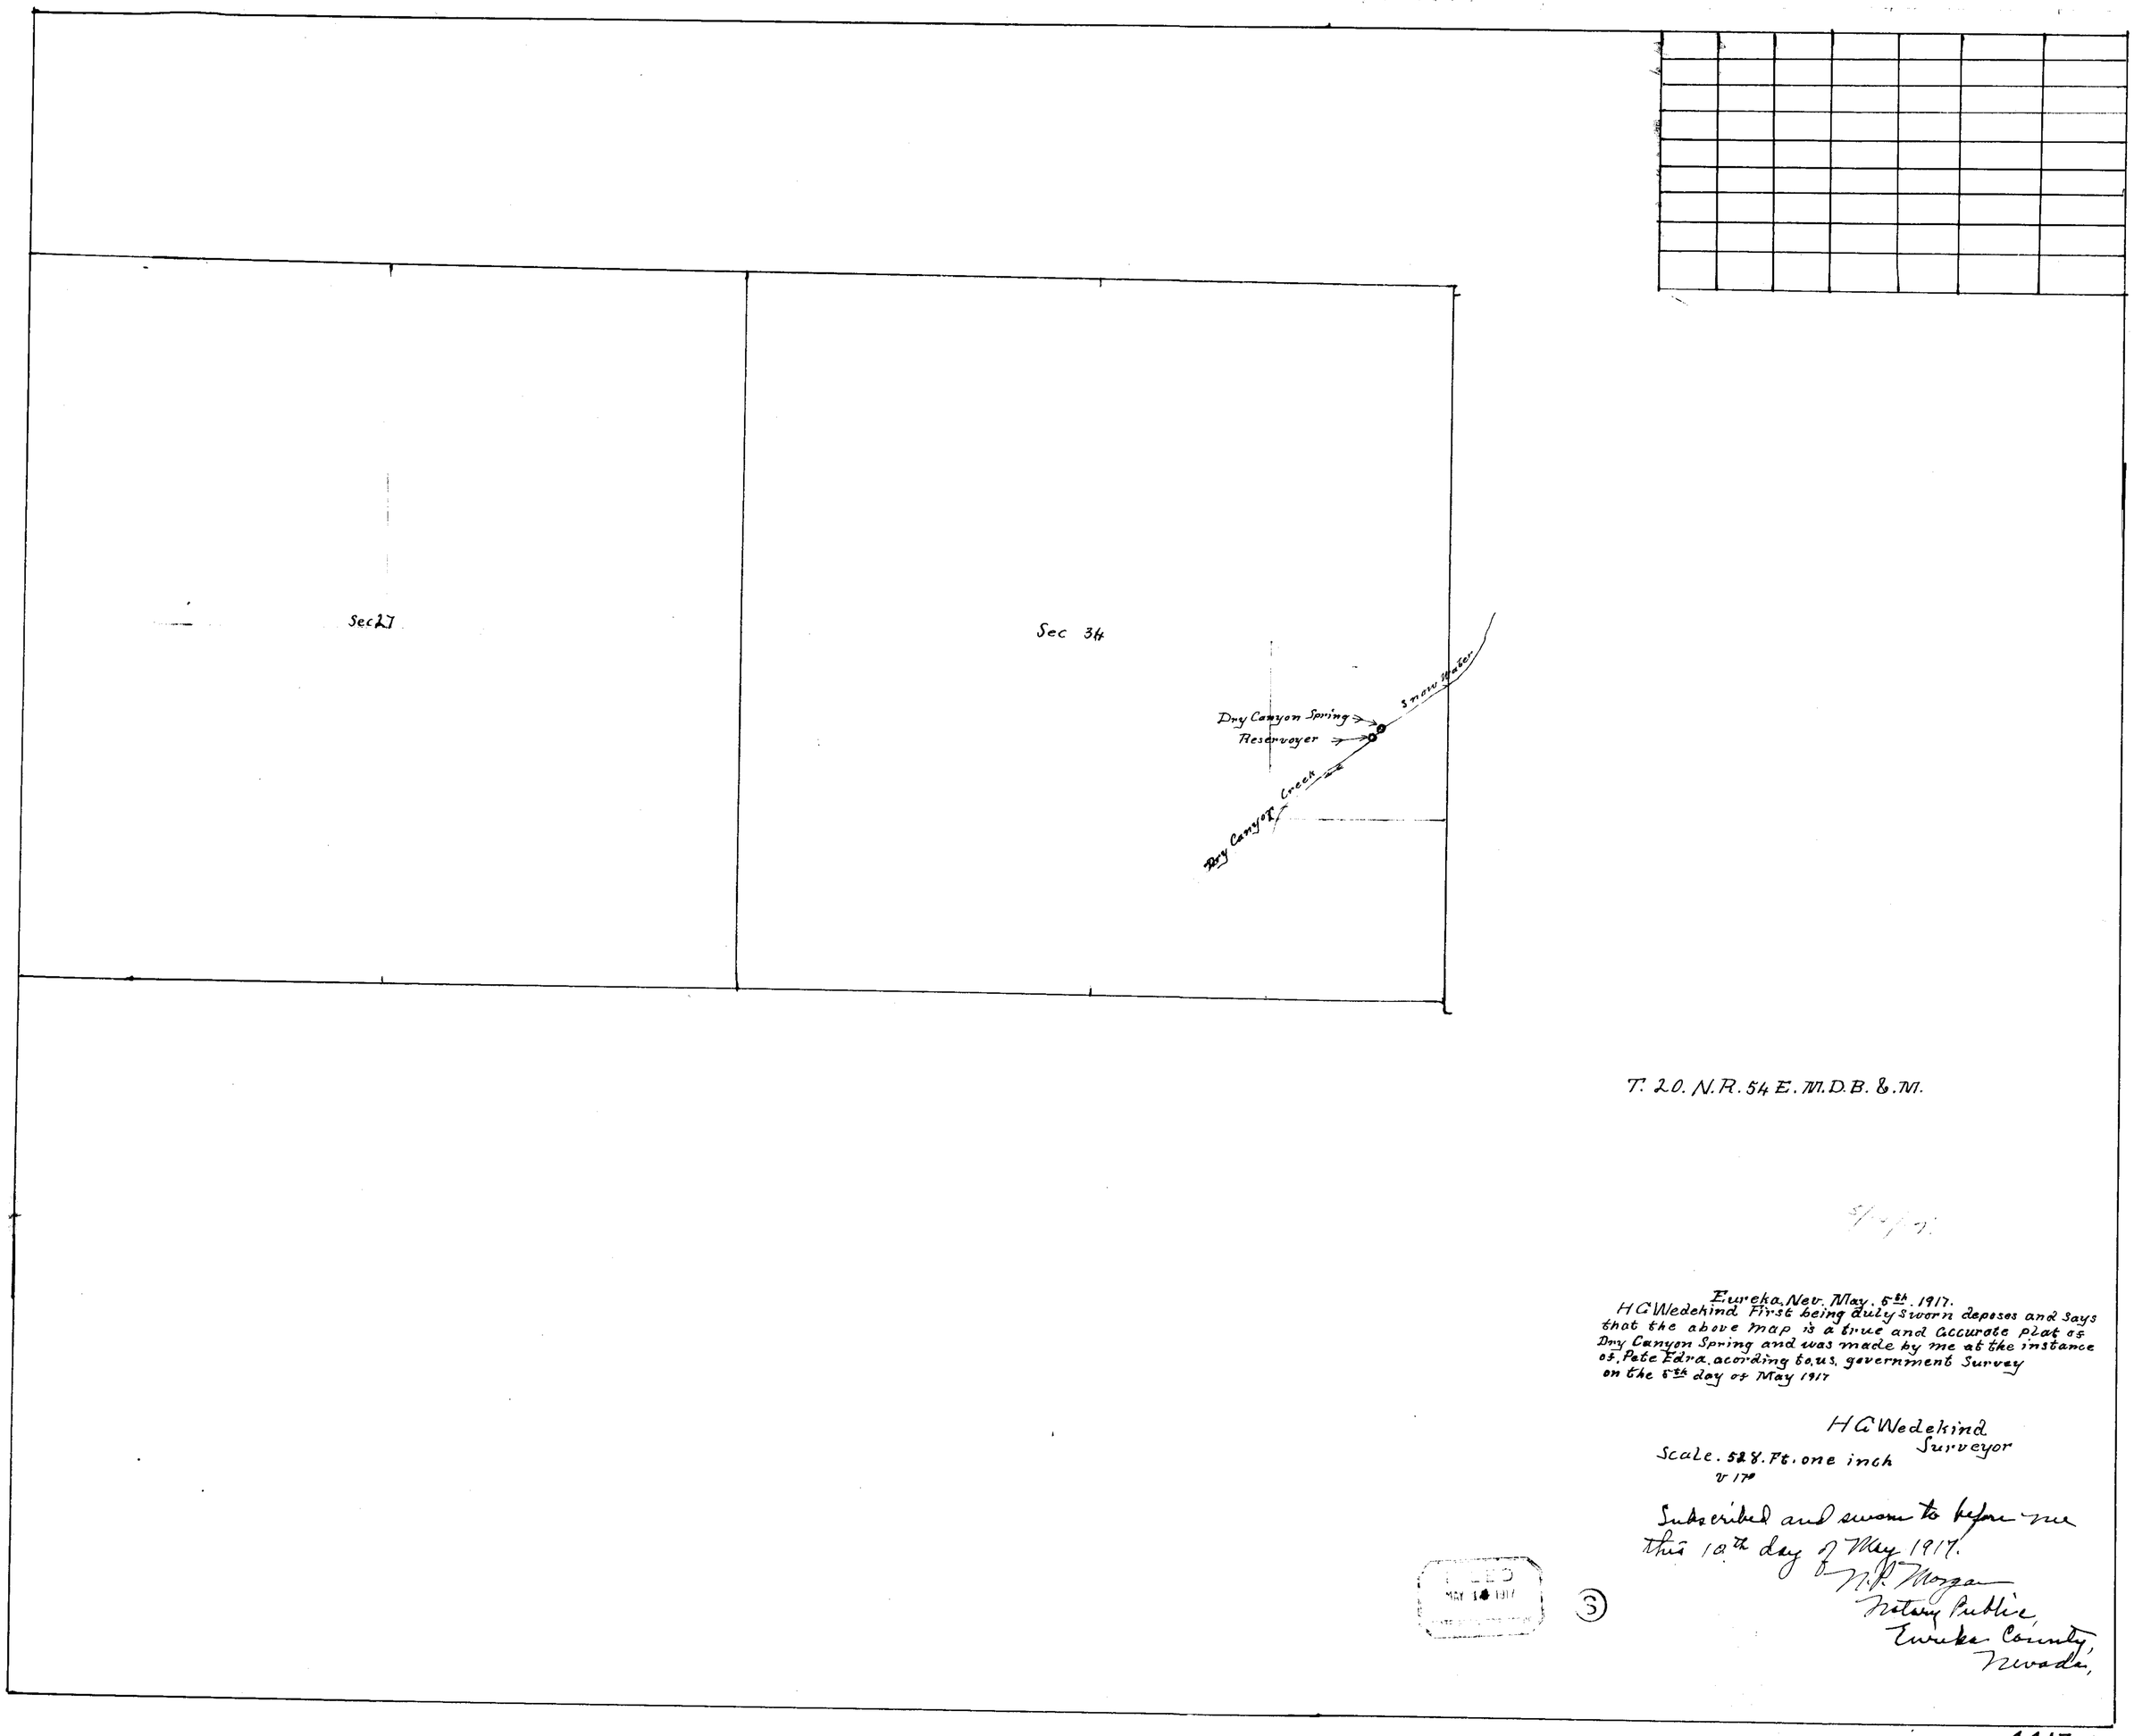
Sec 27
Sec 34
Dry Canyon Spring
Reservoyer
Snow Water
Dry Canyon Creek
T. 20. N.R. 54 E. M.D.B. & M.
Eureka, Nev. May. 5th. 1917.
H G Wedekind First being duly sworn deposes and says that the above map is a true and accurate plat of Dry Canyon Spring and was made by me at the instance of, Pete Edra. acording to, u.s. government Survey on the 5th day of May 1917
H G Wedekind
Surveyor
Scale. 528. Ft. one inch
V 179
Subscribed and sworn to before me this 10th day of May 1917.
N P Morgan
Notary Public
Eureka County
Nevada,
FILED
MAY 10 1917
3
4417