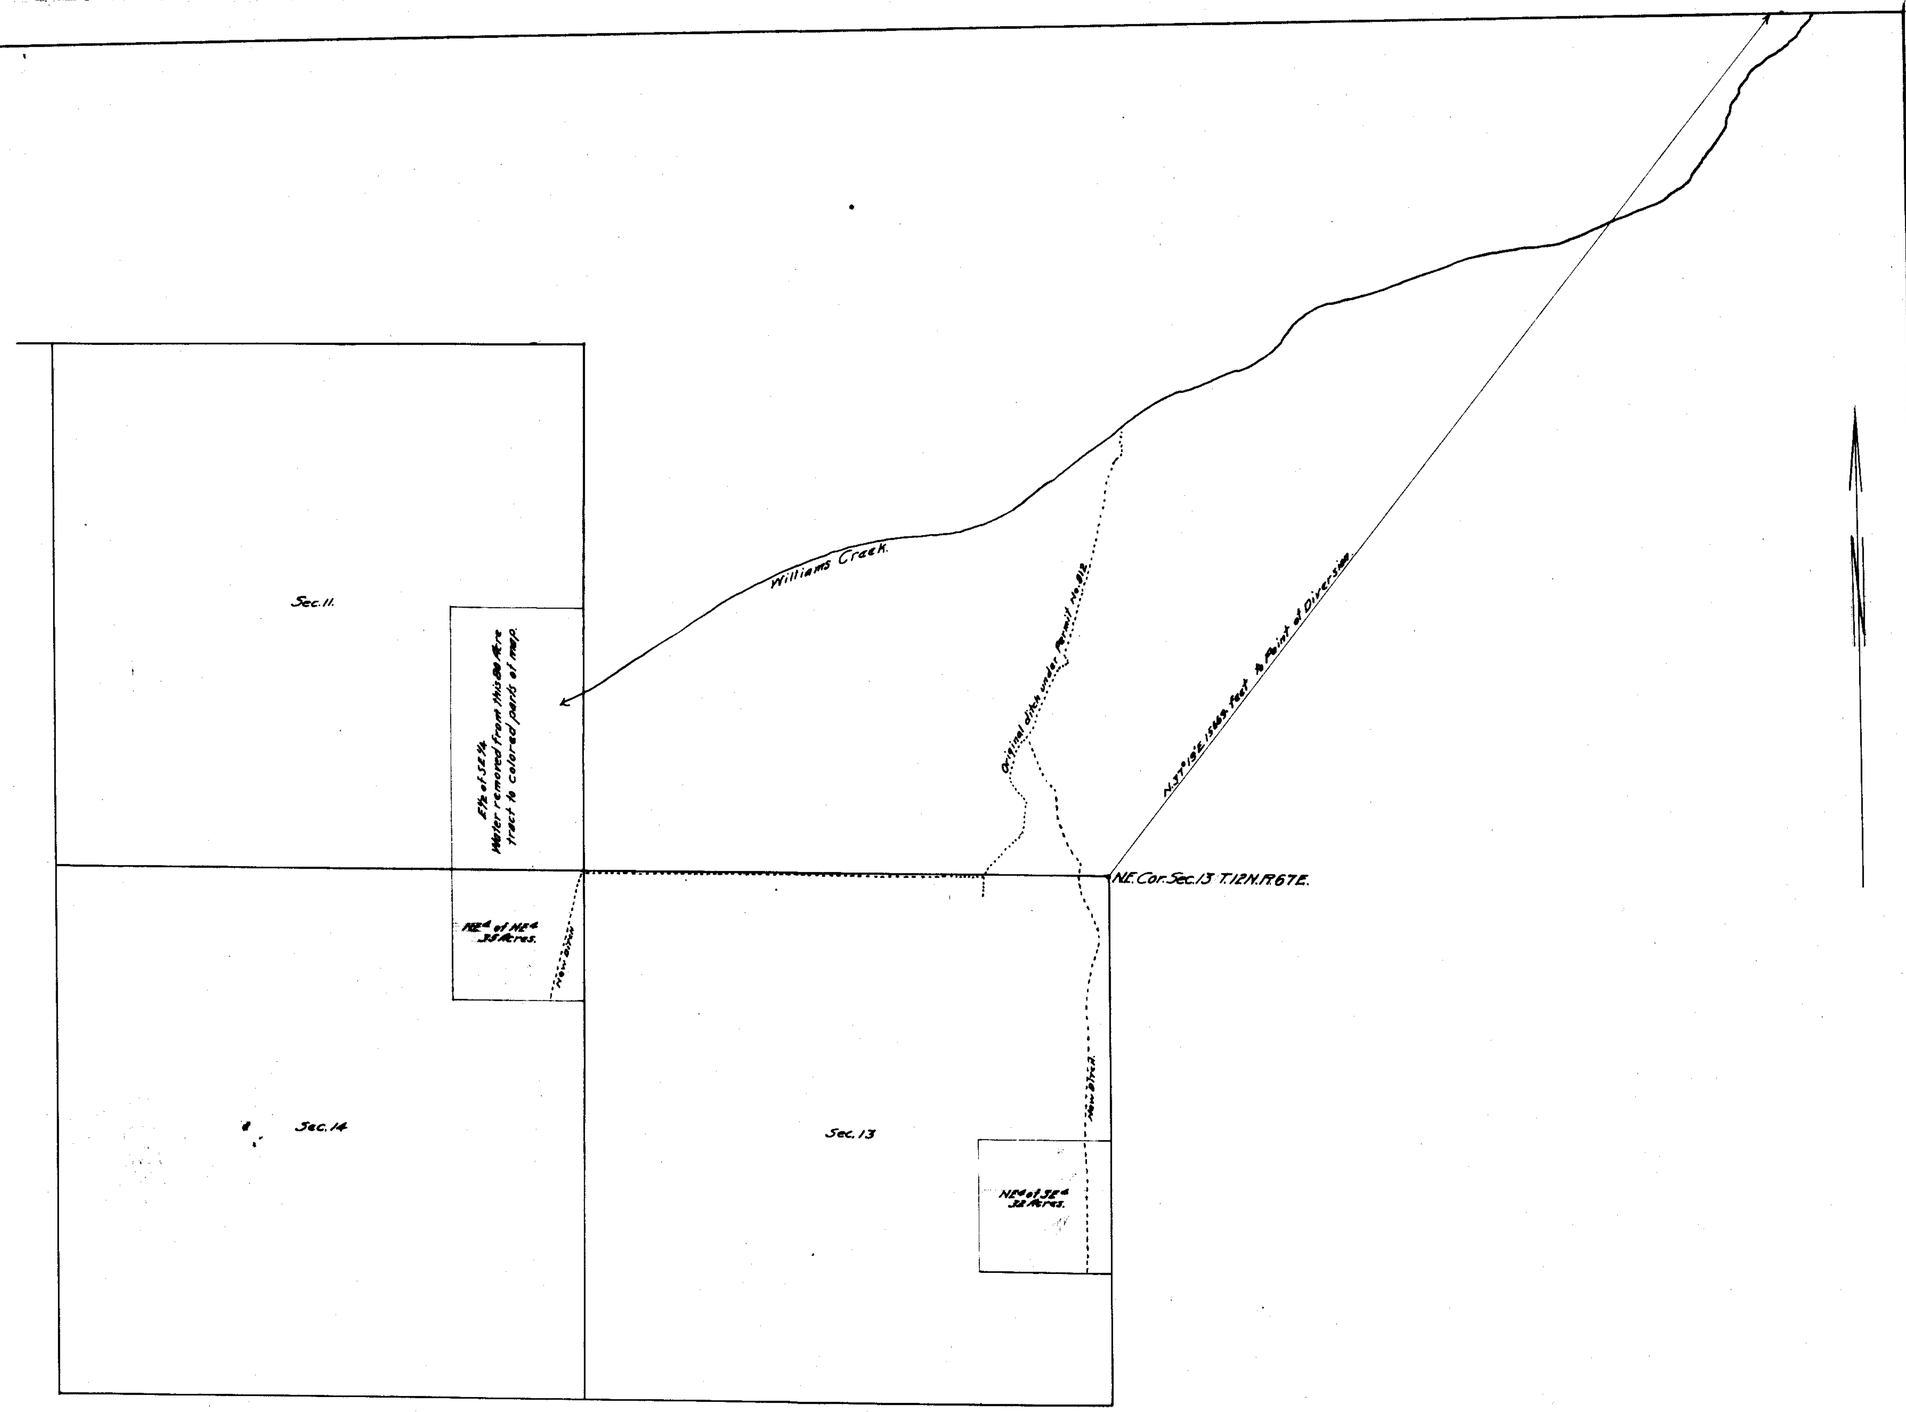

STATE OF NEVADA.
COUNTY OF WHITE PINE } ss.

I, W.B. Colwell, being first duly sworn, deposes and says that the above map is a true and accurate plat of the S.O. KIRKEBY (Deceased) irrigation works, as taken from the field notes of a survey made by me, completed on the 28th day of May 1918: that such survey was made at the instance of Hilma C. Kirkeby (Administratrix): that the map represents the works described in Application No. 4418: together with the location of the streams and ditches in the immediate vicinity.

W.B. Colwell
Surveyor.

Subscribed and sworn to before me this 29th day of May, 1918.

C.D. Fleming
Notary Public in and for White Pine County Nevada.

MAP OF SERIAL No. 4418.
Supplemental to Permit No. 812.
From Williams Creek-White Pine Co. Nevada.
Scale 800'=1".

(S)

FILED
JUN 1 1918
STATE ENGINEER'S OFFICE

4418