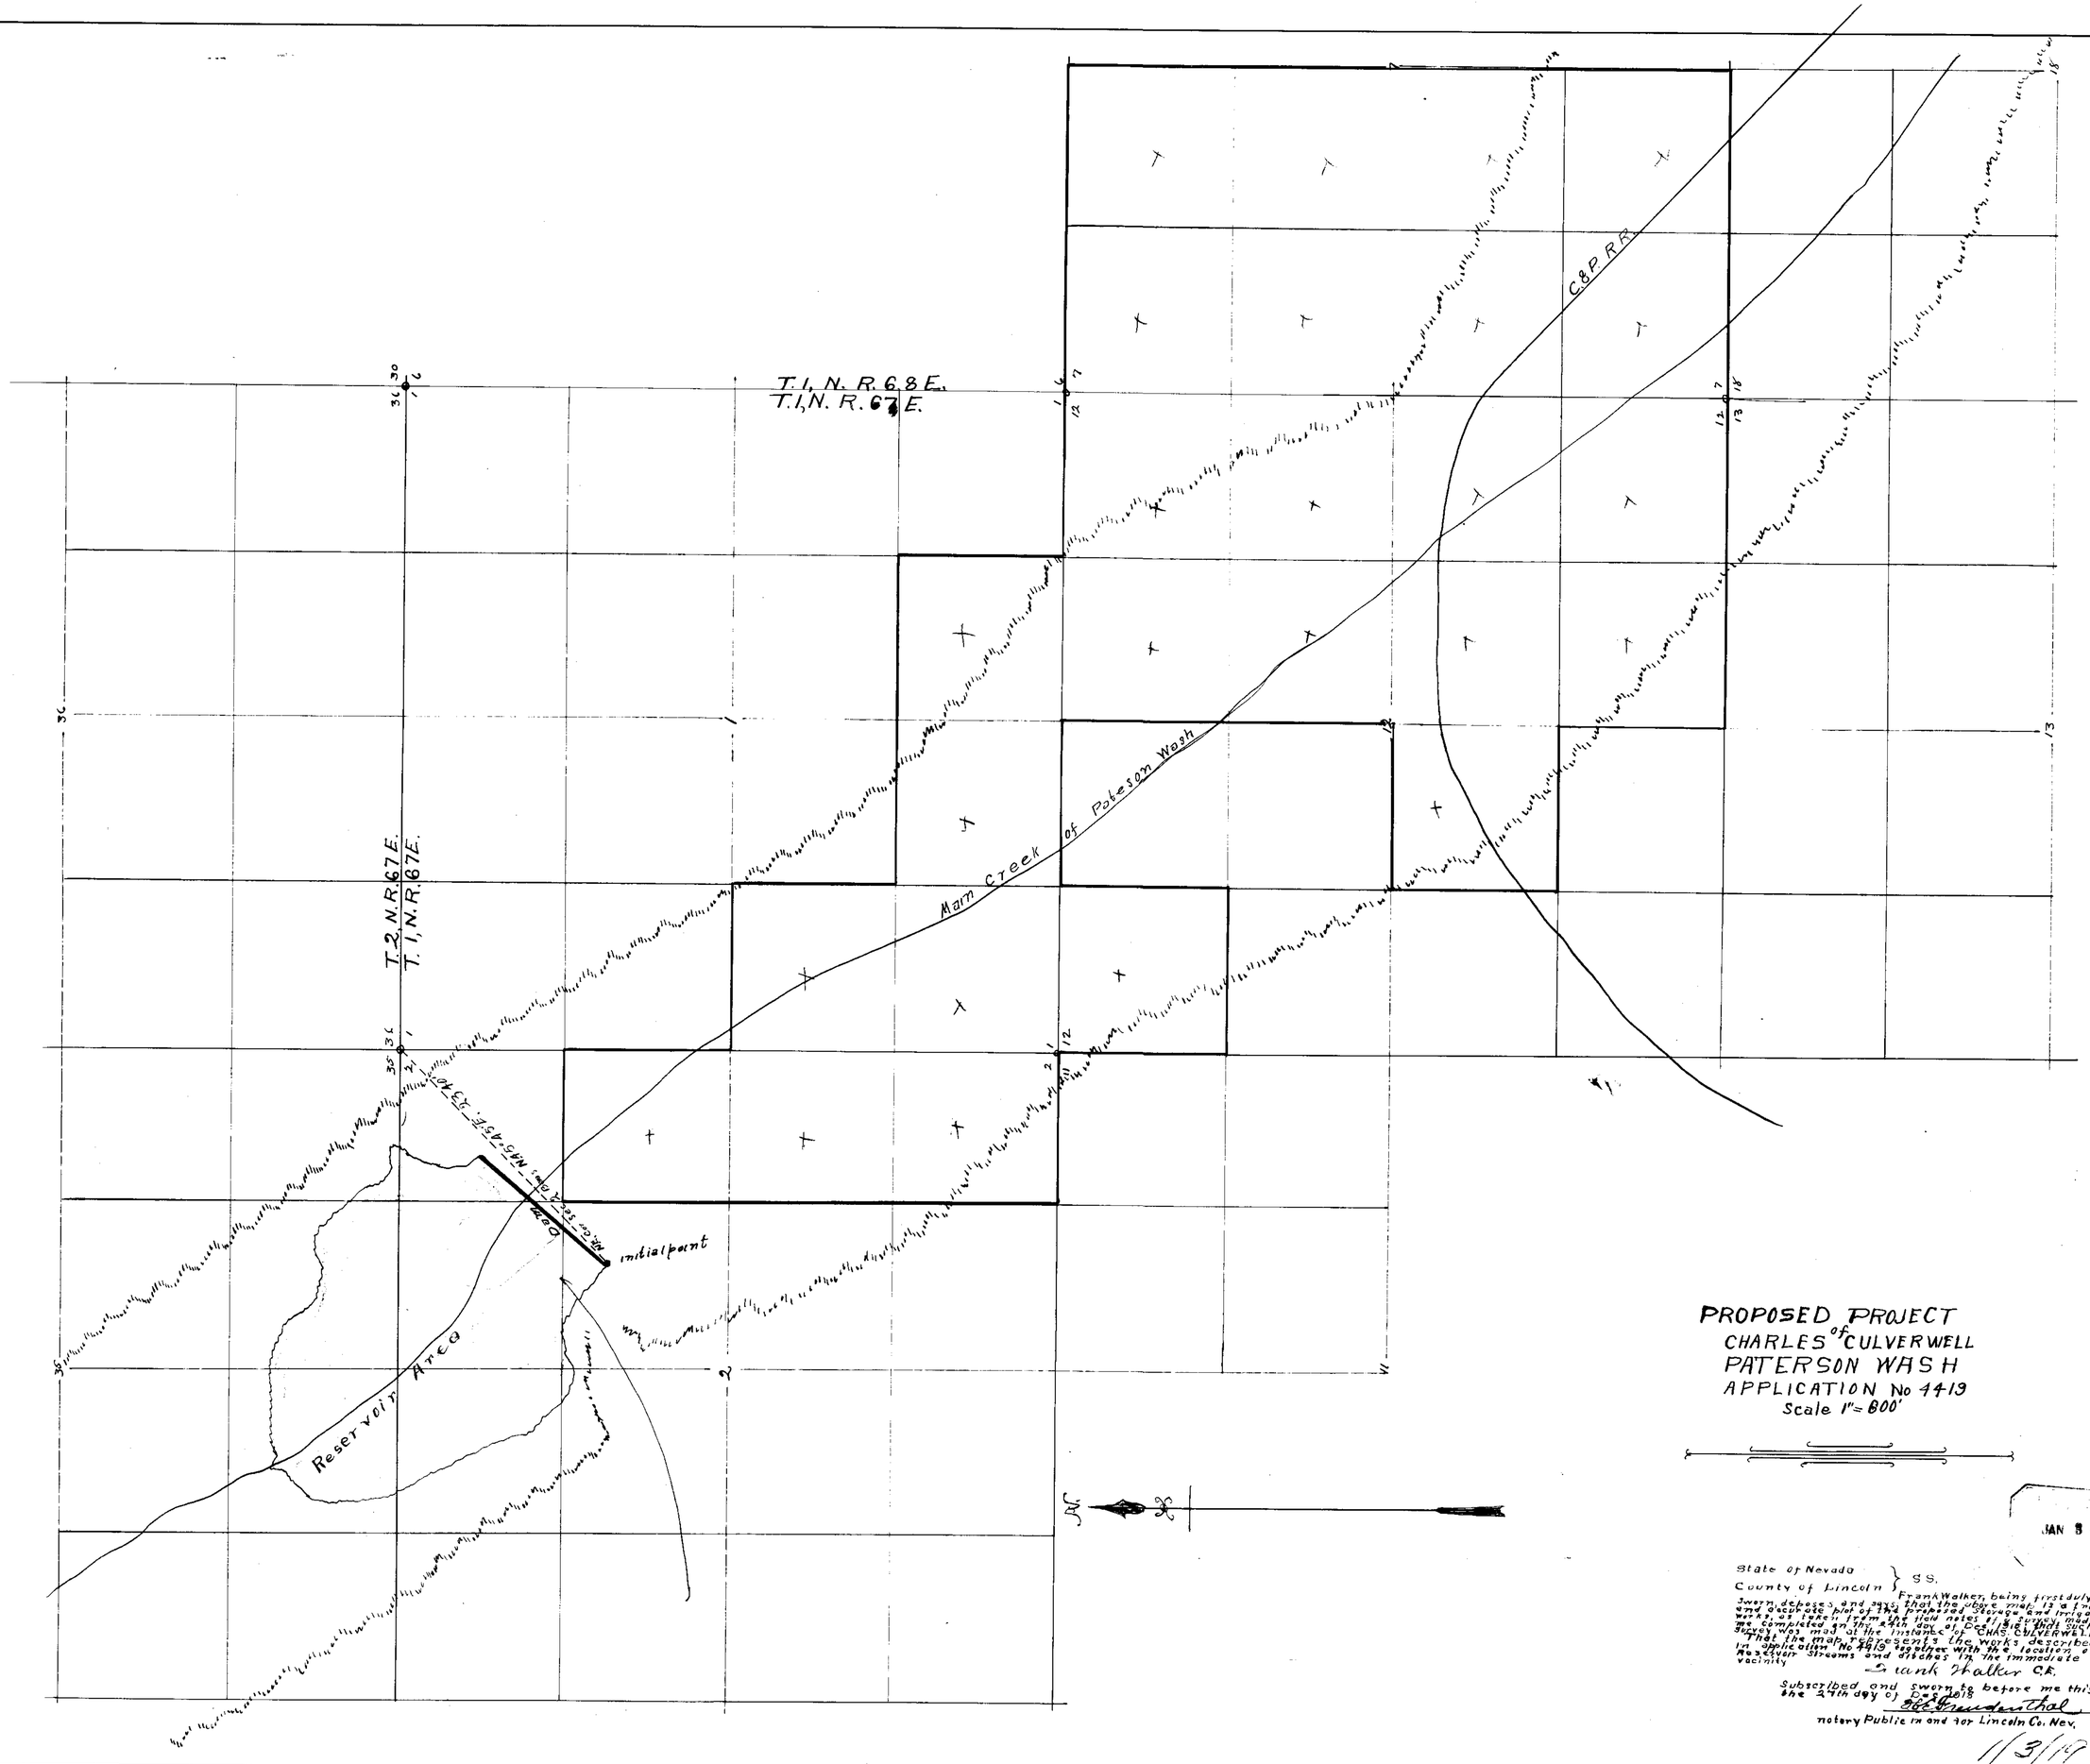
T.1, N. R.68E.
T.1, N. R.67E.
T.2, N.R.67E.
T.1, N.R.67E.
C&P R.R.
Main Creek of Pateson Wash
Reservoir Area
initial point
PROPOSED PROJECT
of
CHARLES CULVERWELL
PATERSON WASH
APPLICATION No 4419
Scale 1"=800'
JAN 8 1919
State of Nevada } SS.
County of Lincoln }
Frank Walker, being first duly sworn, deposes and says, that the above map is a true and accurate plot of the proposed Storage and Irrigation works, as taken from the field notes of a survey made by me completed on the 24th day of Dec. 1918, that such survey was made at the instance of CHAS. CULVERWELL.
That the map represents the works described in application No 4419 together with the location of Reservoir Streams and ditches in the immediate vicinity
Frank Walker C.E.
Subscribed and sworn to before me this the 27th day of Dec. 1918
notary Public in and for Lincoln Co. Nev.
1/3/19
4419