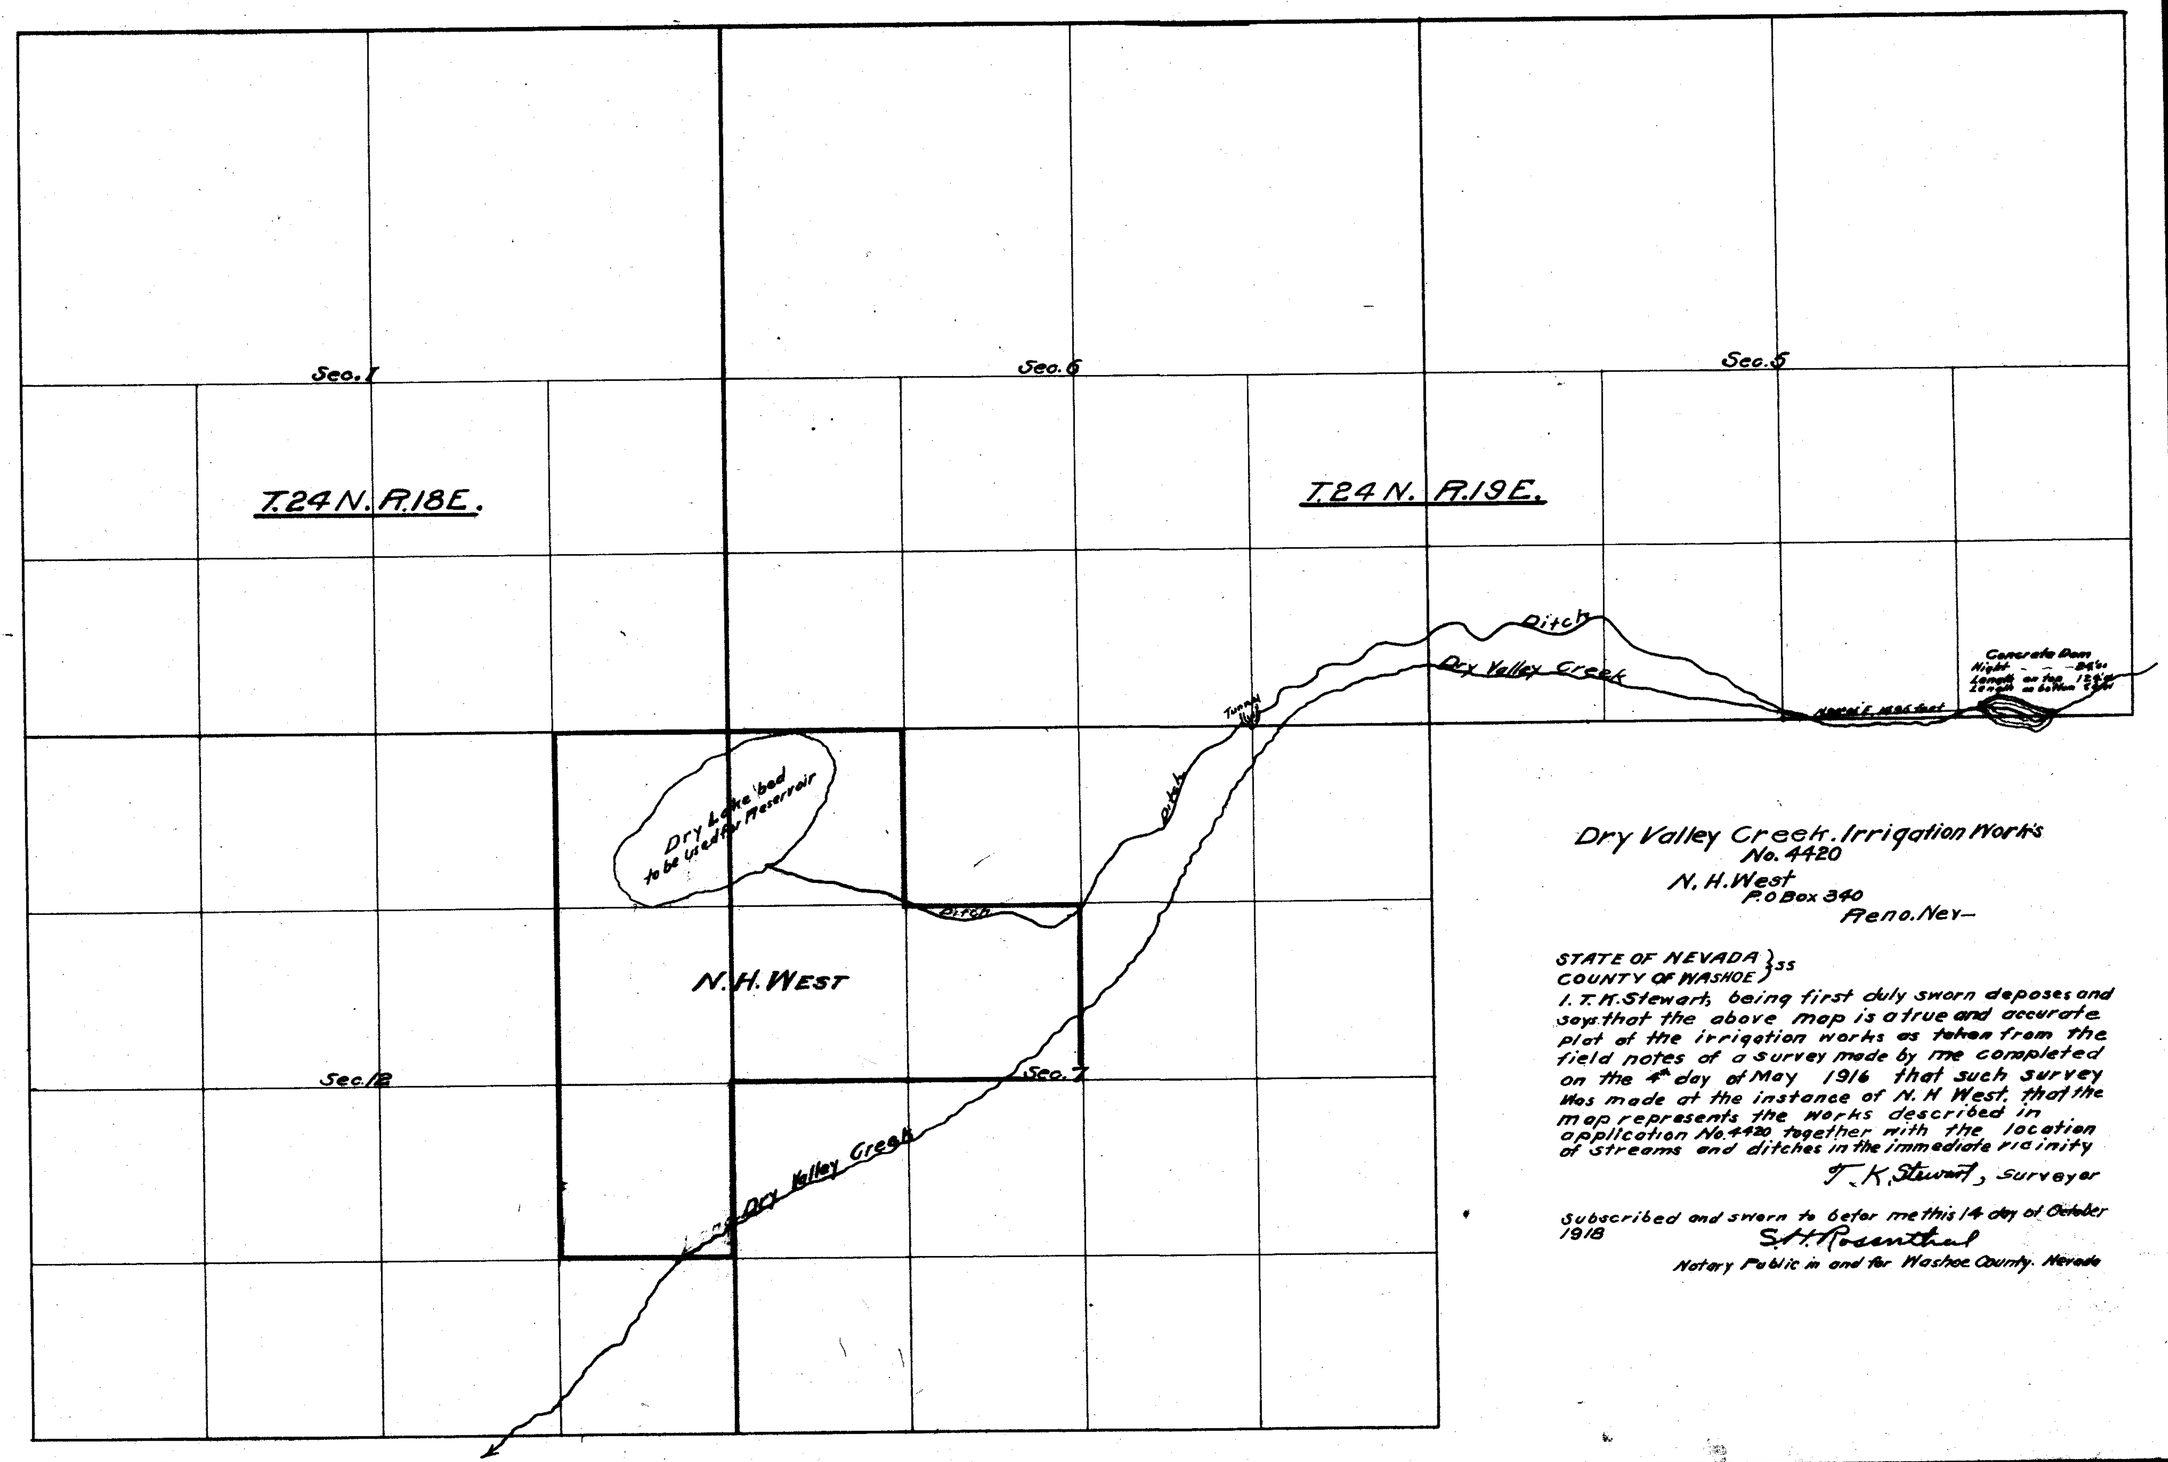

Dry Valley Creek. Irrigation Works
No. 4420
N. H. West
P.O Box 340
Reno. Nev.

STATE OF NEVADA }ss
COUNTY OF WASHOE }

I. T. K. Stewart, being first duly sworn deposes and says that the above map is a true and accurate plat of the irrigation works as taken from the field notes of a survey made by me completed on the 4th day of May 1916 that such survey was made at the instance of N. H West. that the map represents the works described in application No. 4420 together with the location of streams and ditches in the immediate vicinity

T. K. Stewart, Surveyor

Subscribed and sworn to befor me this 14 day of October 1918

S. H. Rosenthal

Notary Public in and for Washoe County. Nevada

FILED
OCT 15 1918
STATE ENGINEER'S OFFICE

10/15/18

4420