Section		Township	Range	Cultivated acreage	Description culture	
		Unsurveyed		About 14 acres	Market garden Grain	

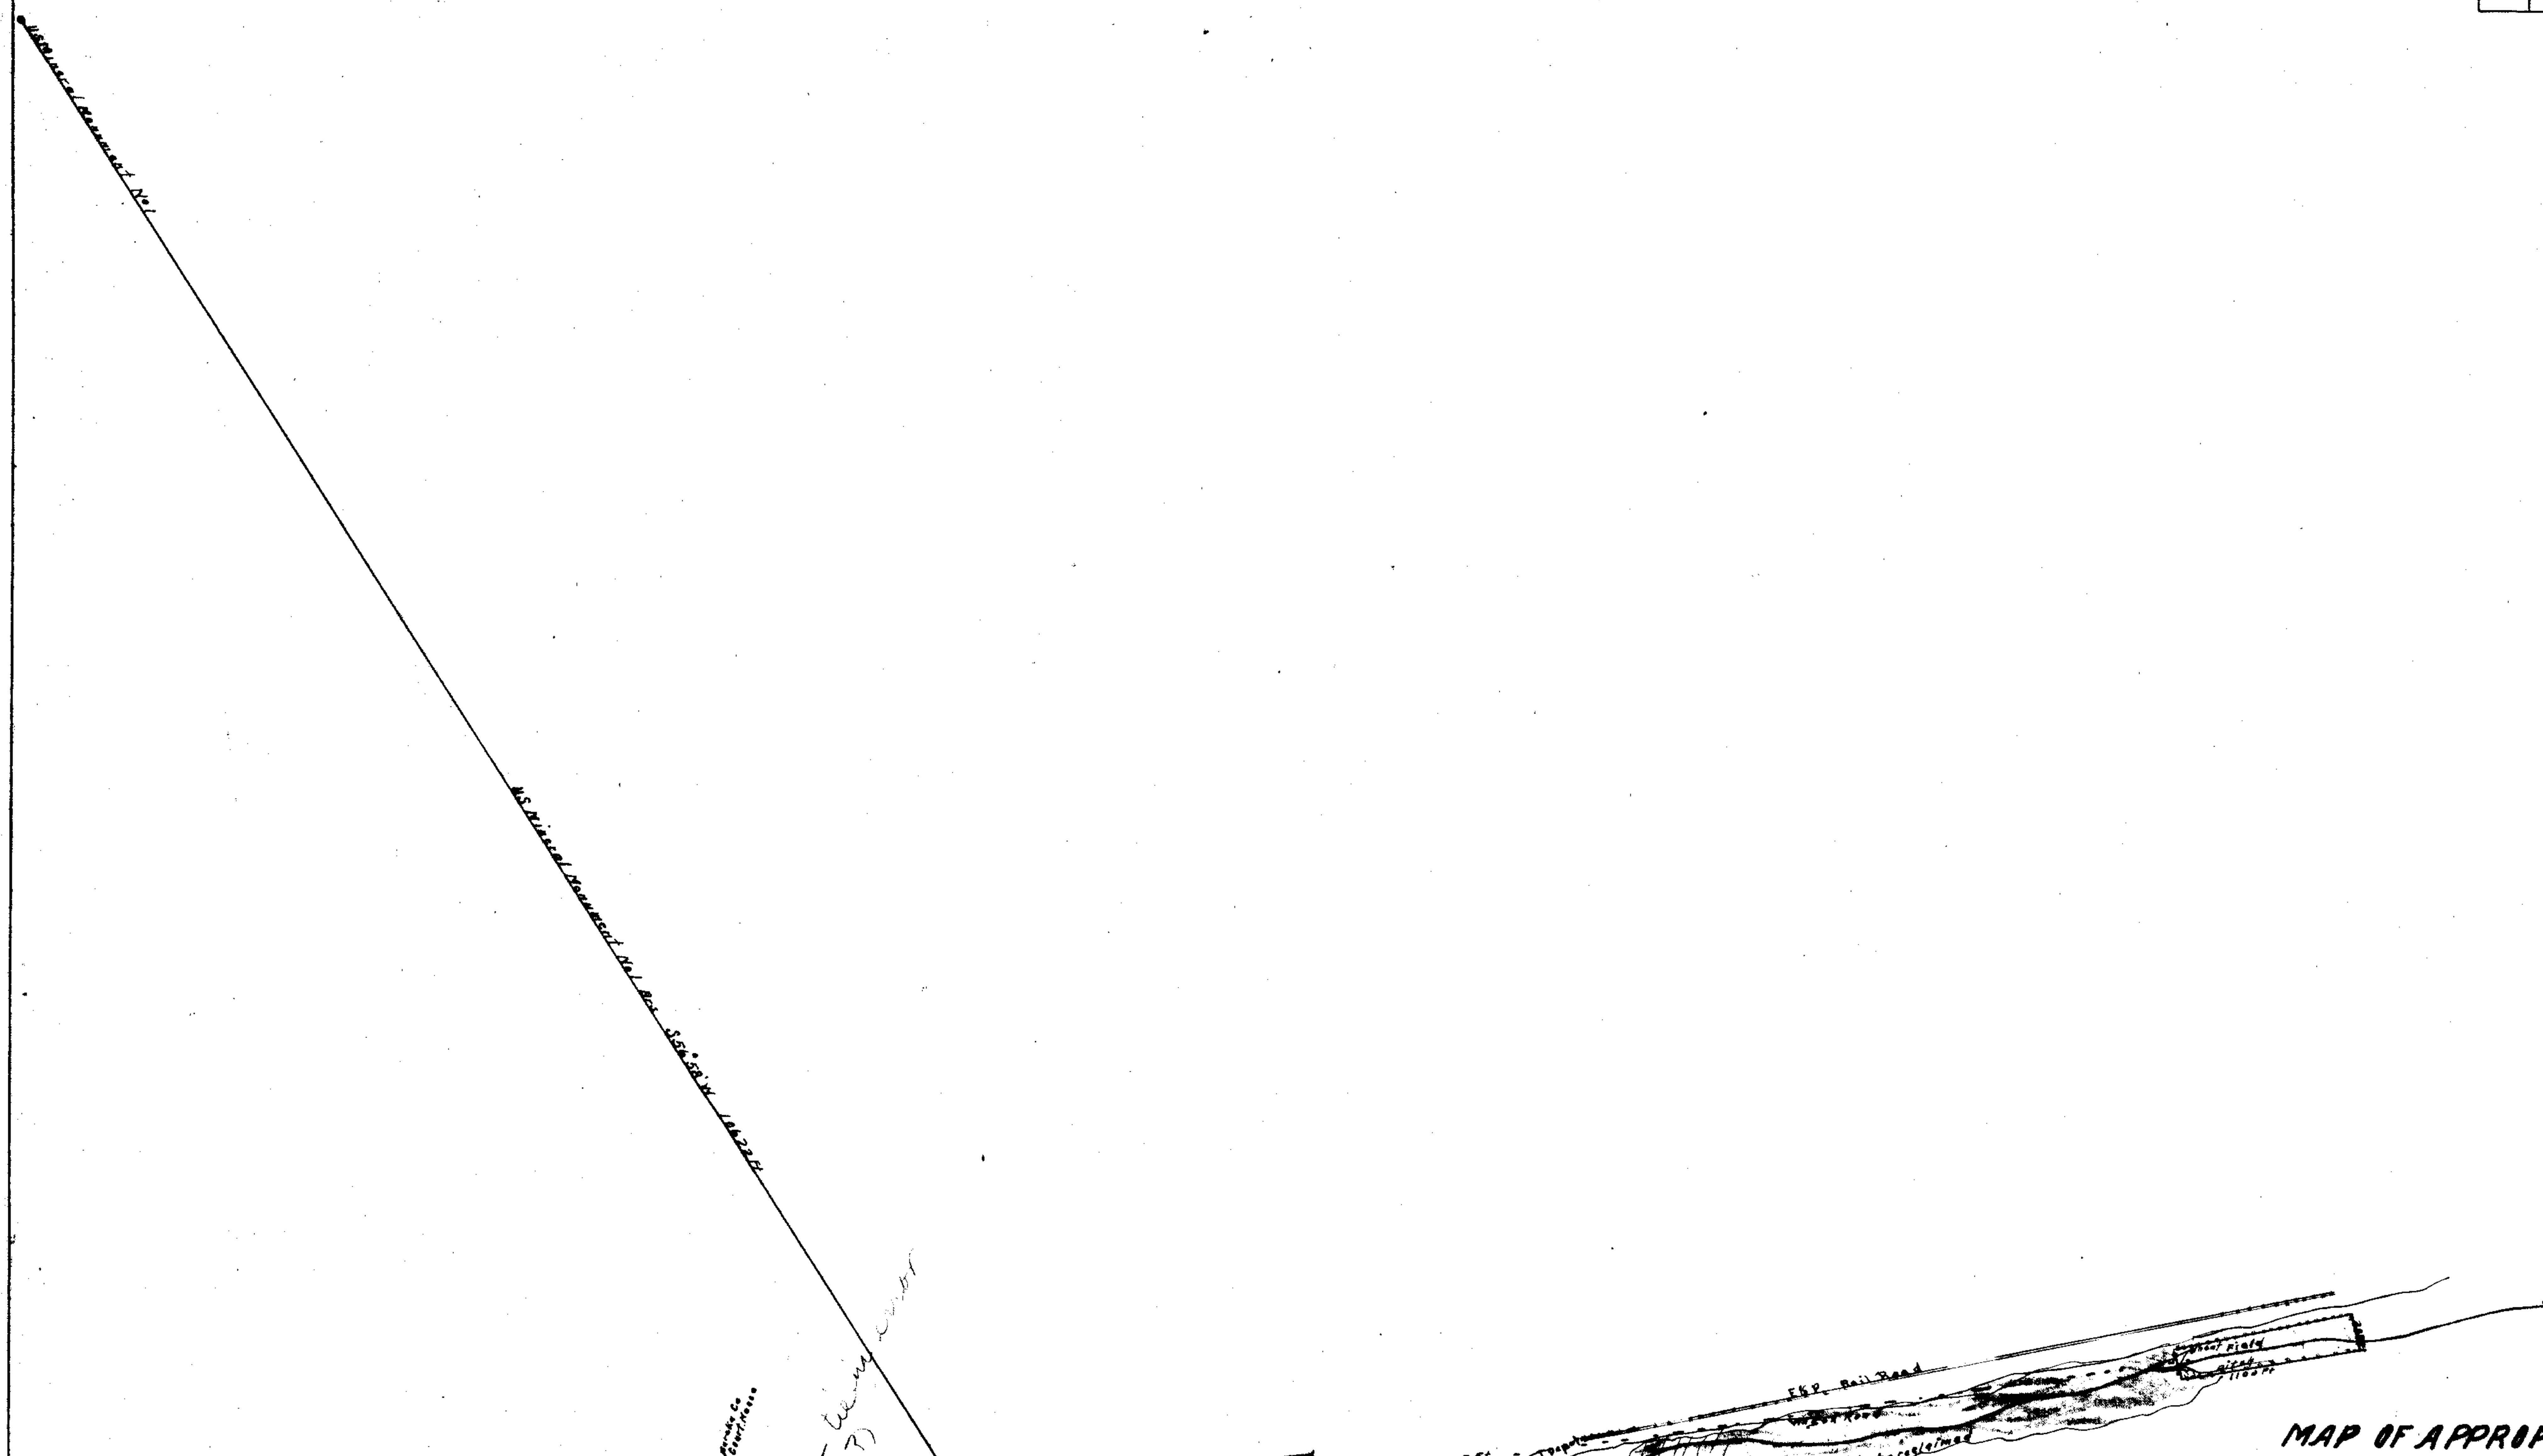

MAP OF APPROPRIATION OF WATER, FOR IRRIGATING PURPOSES, BY FRANK McBRIDE, EUREKA COUNTY NEVADA.

FILED
JUL 17 1918
STATE ENGINEER'S OFFICE

I Clarence Johnson being first duly sworn depose and say that the above map is a true and accurate plat of the lands irrigated by Frank McBride as taken from the field notes of a survey made by me, completed on the 8th day of July, 1918.

that the map and survey were made at the instance of Frank McBride owner of said lands, and that it truly represents the irrigated lands of said Frank McBride

Clarence Johnson
Surveyor

Subscribed and sworn to before me this 10 day of July 1918.

John Lawton Butler
Notary Public in and for Eureka County Nevada

Place in files under → 4423 4897