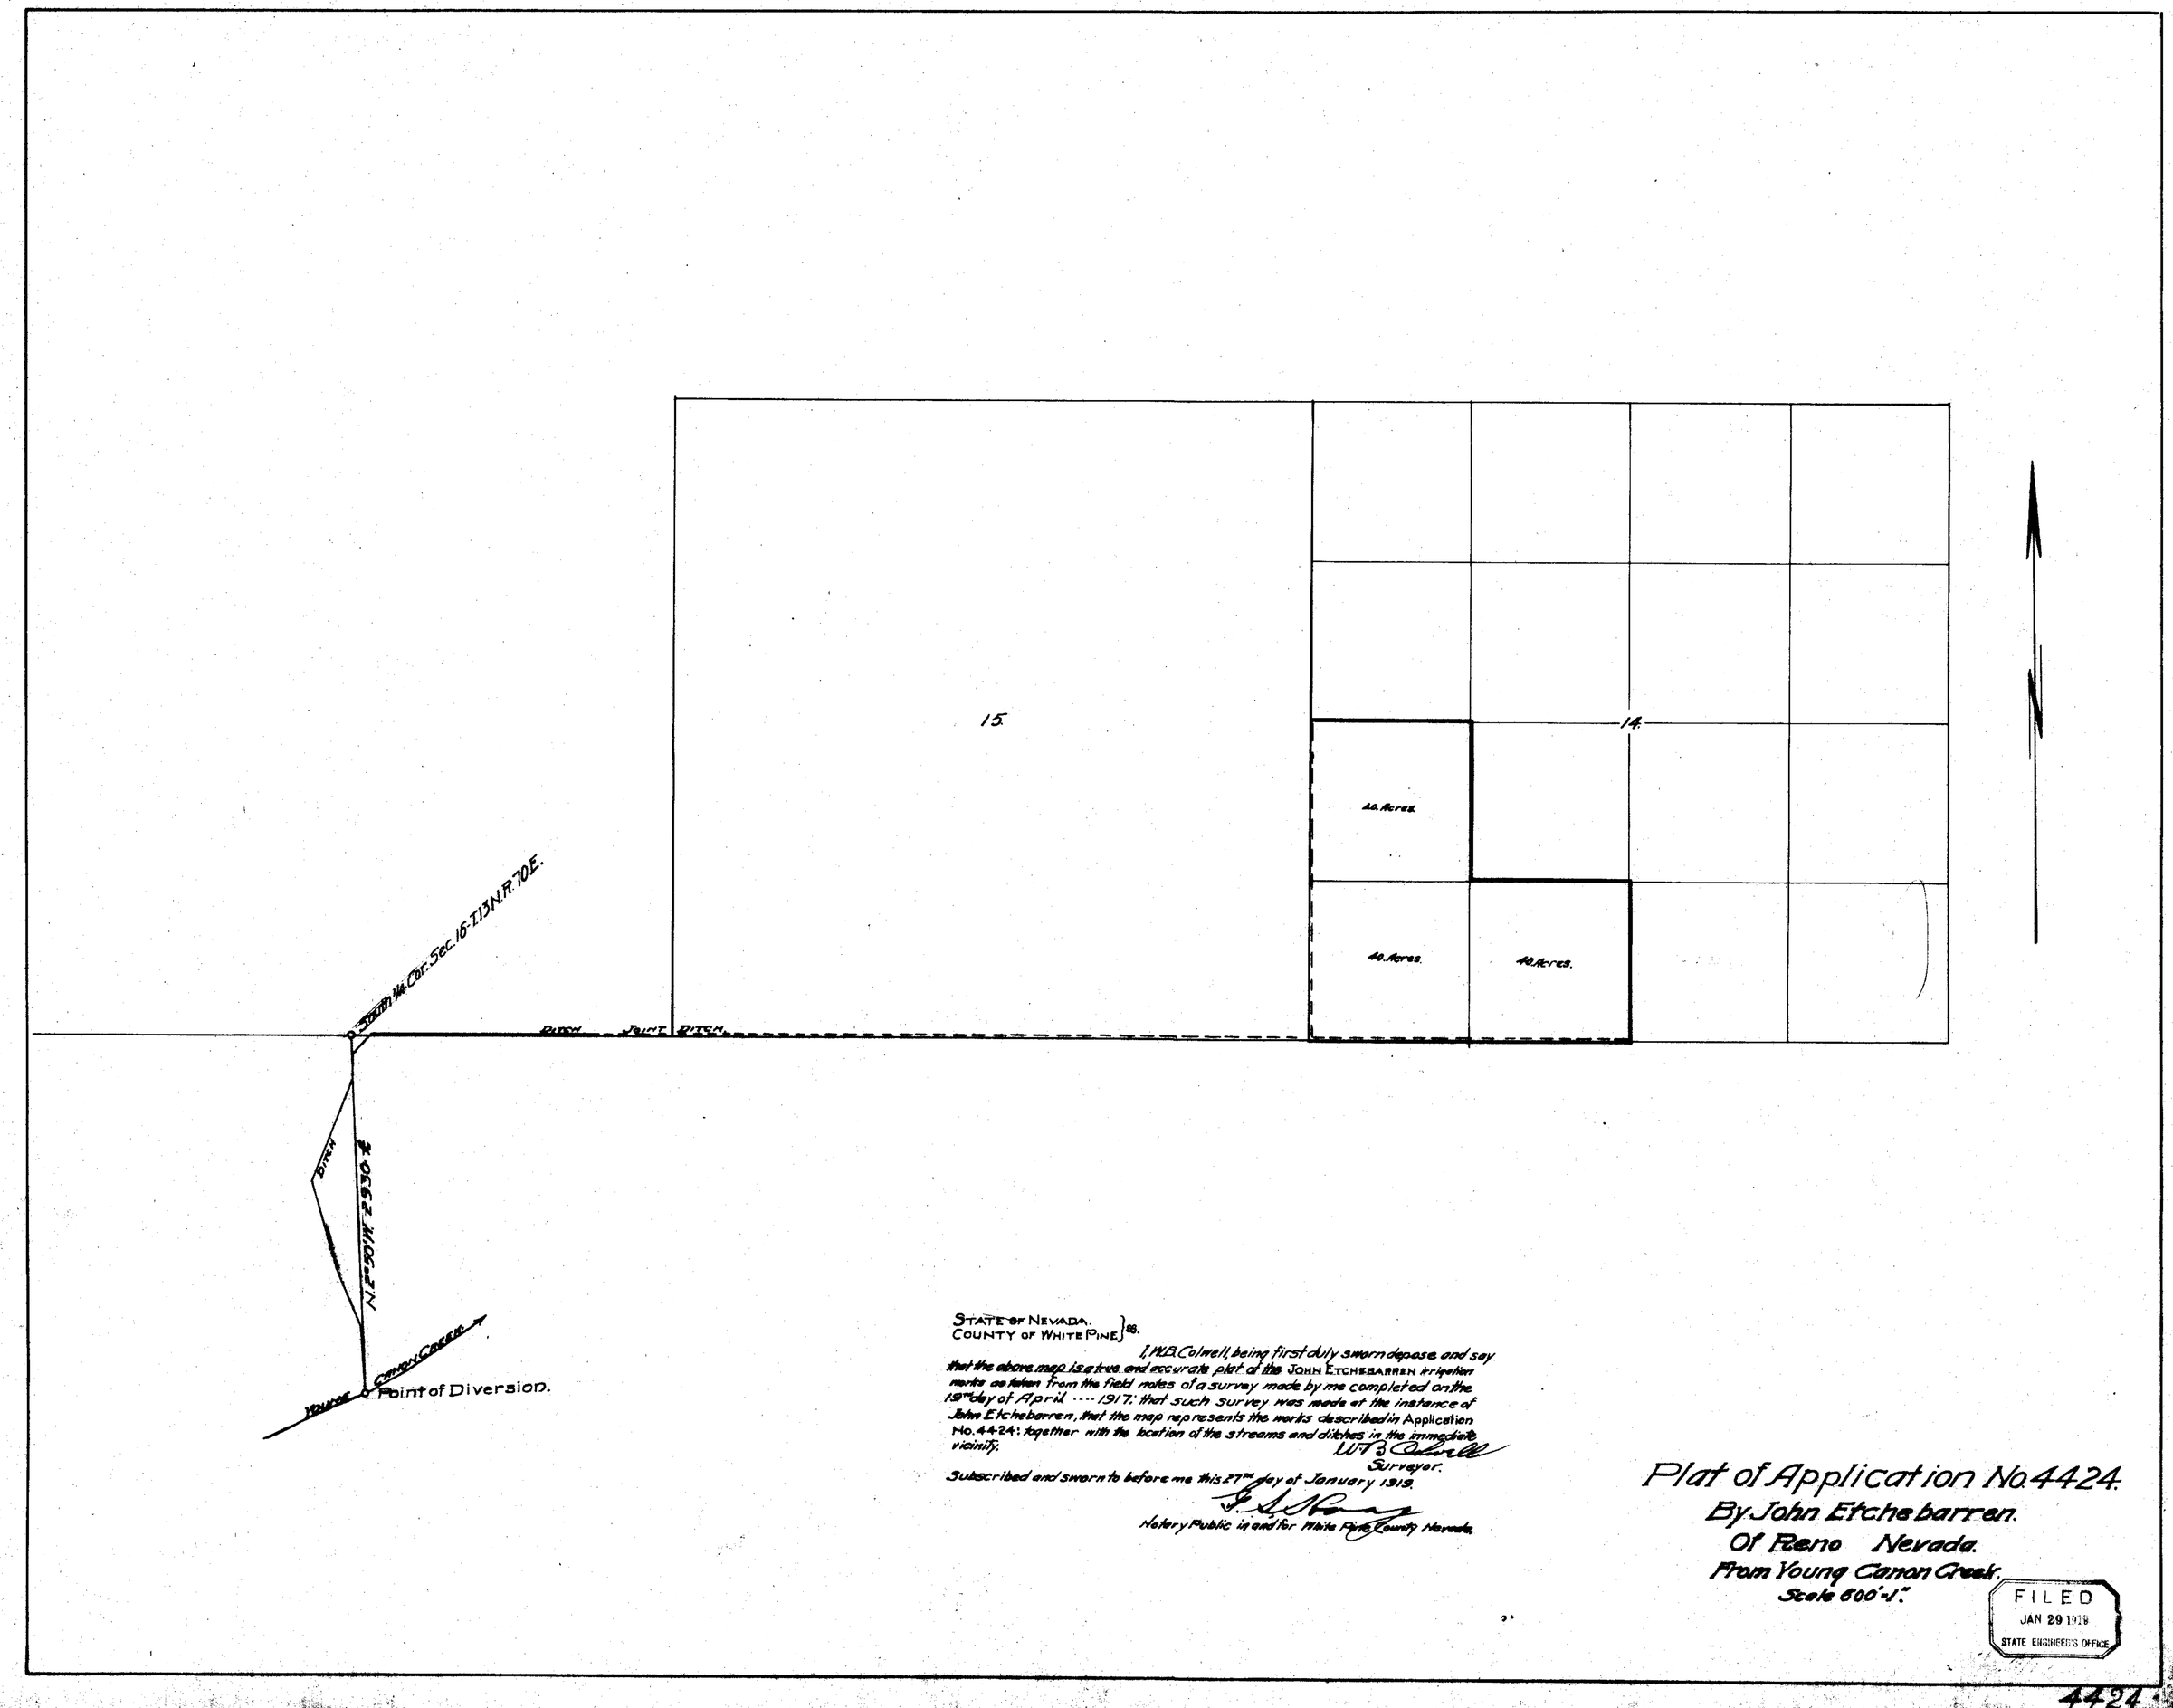

STATE OF NEVADA.
COUNTY OF WHITE PINE } ss.

I, M.B. Colwell, being first duly sworn depose and say that the above map is a true and accurate plat of the JOHN ETCHEBARREN irrigation works as taken from the field notes of a survey made by me completed on the 19th day of April ---- 1917; that such survey was made at the instance of John Etcheberren, that the map represents the works described in Application No. 4424: together with the location of the streams and ditches in the immediate vicinity.

M.B. Colwell
Surveyor.

Subscribed and sworn to before me this 27th day of January 1919.

F. A. Norris
Notary Public in and for White Pine County Nevada.

Plat of Application No. 4424.

By John Etcheberren.
Of Reno Nevada.
From Young Canon Creek.
Scale 600'-1".

FILED
JAN 29 1919
STATE ENGINEER'S OFFICE

4424.