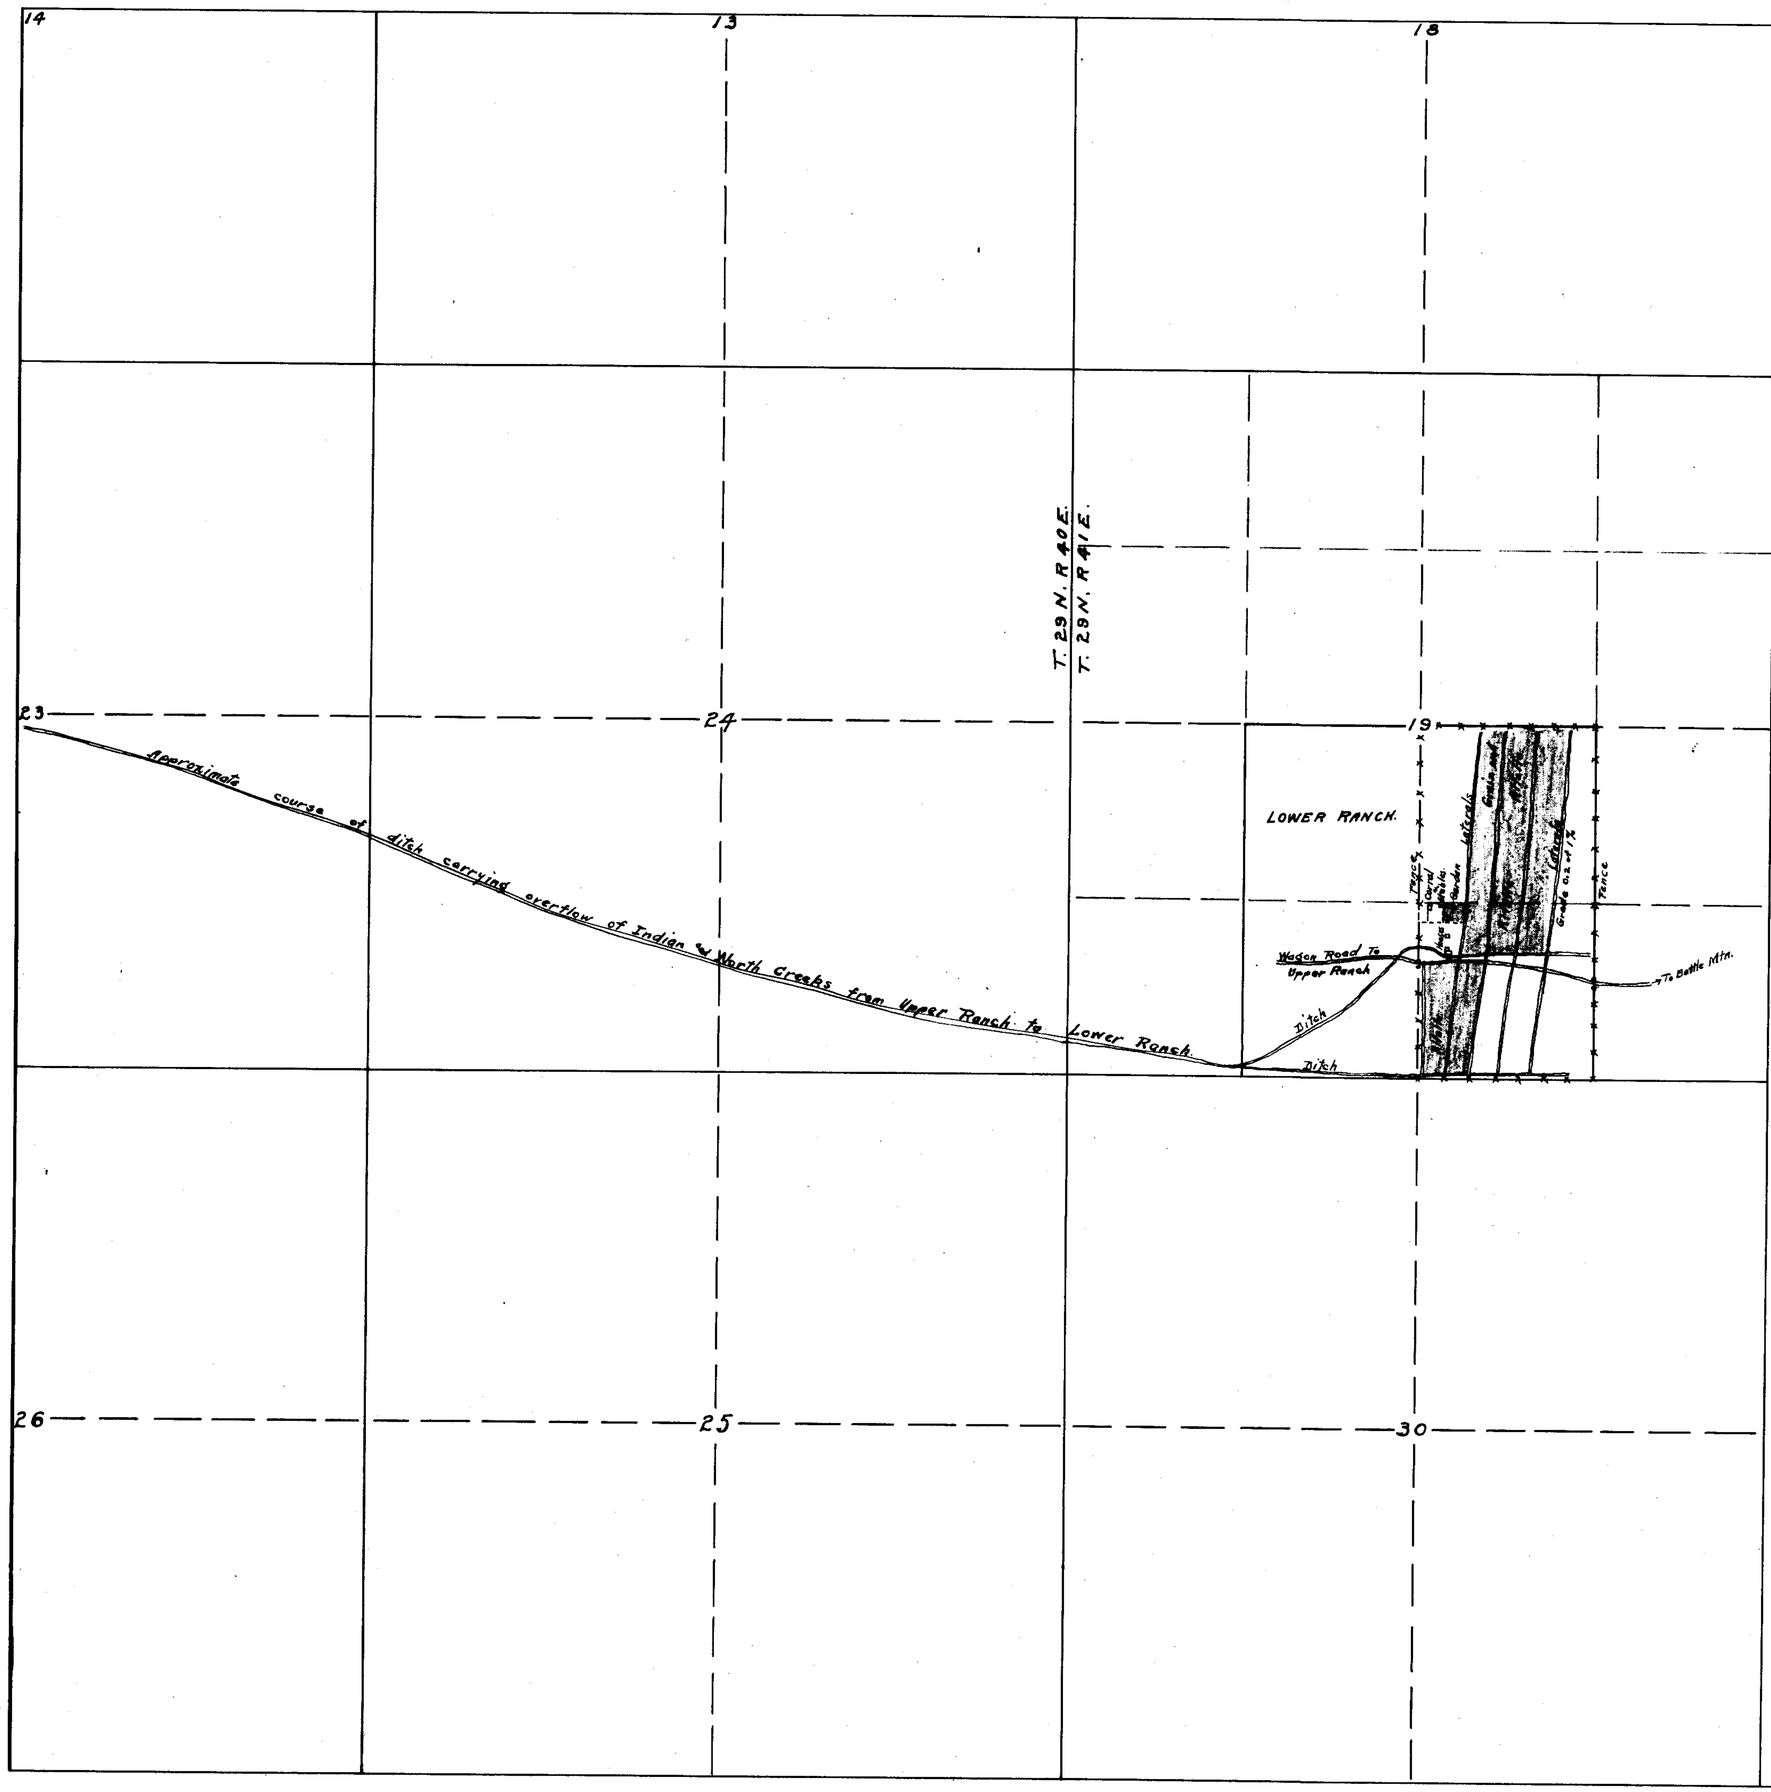

Section	Sub-division	Township	Range.	Cultivated Acreage.	Description of Culture.	Date of First Culture.

State of Nevada. }
County of Washoe } ss.

I, Parker Liddell, being first duly sworn, depose and say that the above map is a true and accurate plat of the irrigation works, as taken from the field notes of a survey made by me, completed on the 1st. day of June, A.D. 1917; that the map represents the works described in Application Nos. 4427 and 4448, together with the location of streams and ditches in the immediate vicinity.

Parker Liddell.

Subscribed and sworn to before me this 28th. day of December, A.D. 1917.

Wayne J. Wilson
Notary Public.

FILED
JAN 2 1918
STATE ENGINEER'S OFFICE

Water Application Nos. 4427 and 4448.
Jacob L. Durrett, Applicant.
Battle Mountain, Lander Co., Nevada.
Water diverted from North Creek and Indian Creek, and used on SE¼ of NE¼ and NE¼ of SE¼, Sec. 21, and SW¼ of NW¼ and NW¼ of SW¼ of Sec. 22, T 29 N, R 40 E, and E½ of SW¼ and W½ of SE¼, Sec. 18, T. 29 N, R. 41 E.

Place in files under (4427) 4448

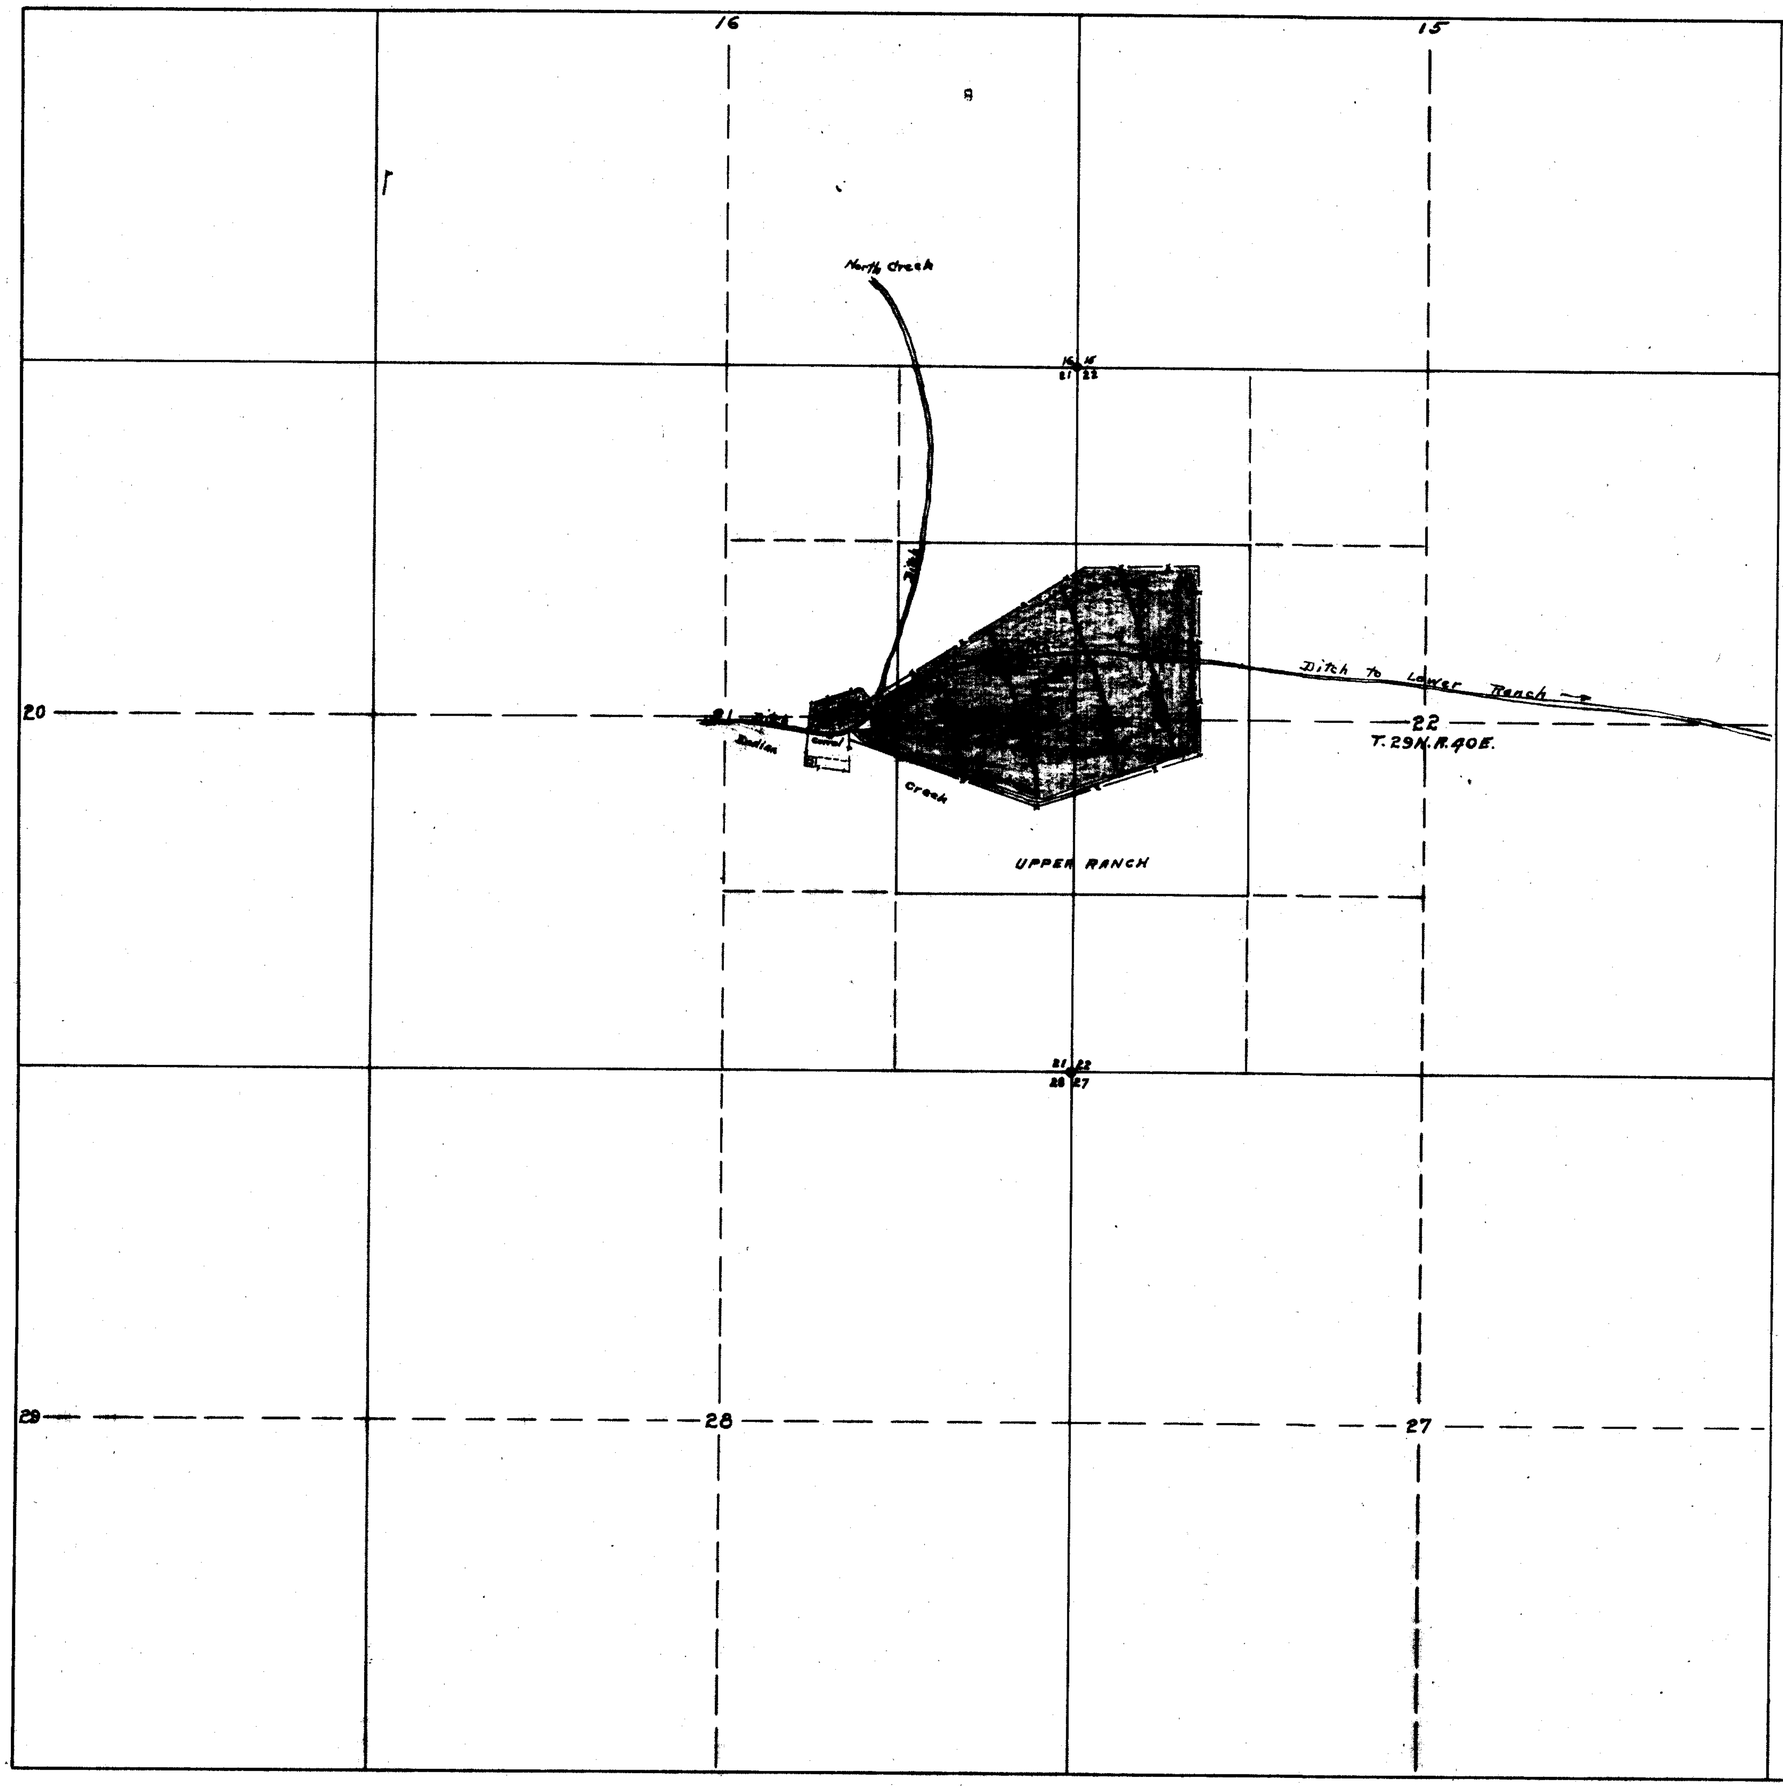

Section	Sub-division	Township	Range	Cultivated acerage.	Description of culture.	Date of first culture.

State of Nevada } ss.
County of Washoe }

I, Parker Liddell, being first duly sworn, depose and say that the above map is a true and accurate plat of the irrigation works, as taken from the field notes of a survey made by me, completed on the 18th day of May, A.D. 1916; that the map represents the works described in Application Nos. [illegible]; together with the location of streams and ditches in the immediate vicinity.

Parker Liddell.

Subscribed and sworn to before me this, the 1st day of May, 1917.

George Springmeyer.
Notary Public in and for Washoe Co., Nevada.

FILED
JAN 2 1918
STATE ENGINEER'S OFFICE

Water Application Nos. 4427 and 4448.
Jacob L. Durrett, Applicant.
Battle Mountain, Lander County, Nevada.
Water diverted from North Creek and Indian Creek, and used in conjunction on SE¼ of NE¼, and NE¼ of SE¼, Sec. 21, and SW¼ of NW¼ and NW¼ of SW¼, Sec. 22, T 29 N, R 40 E, and on E½ of SW¼ and W½ of SE¼, Sec. 19, T. 29 N, R 41 E, M.D.M.

1/2/18

Place in files under 2
(4427) 4448