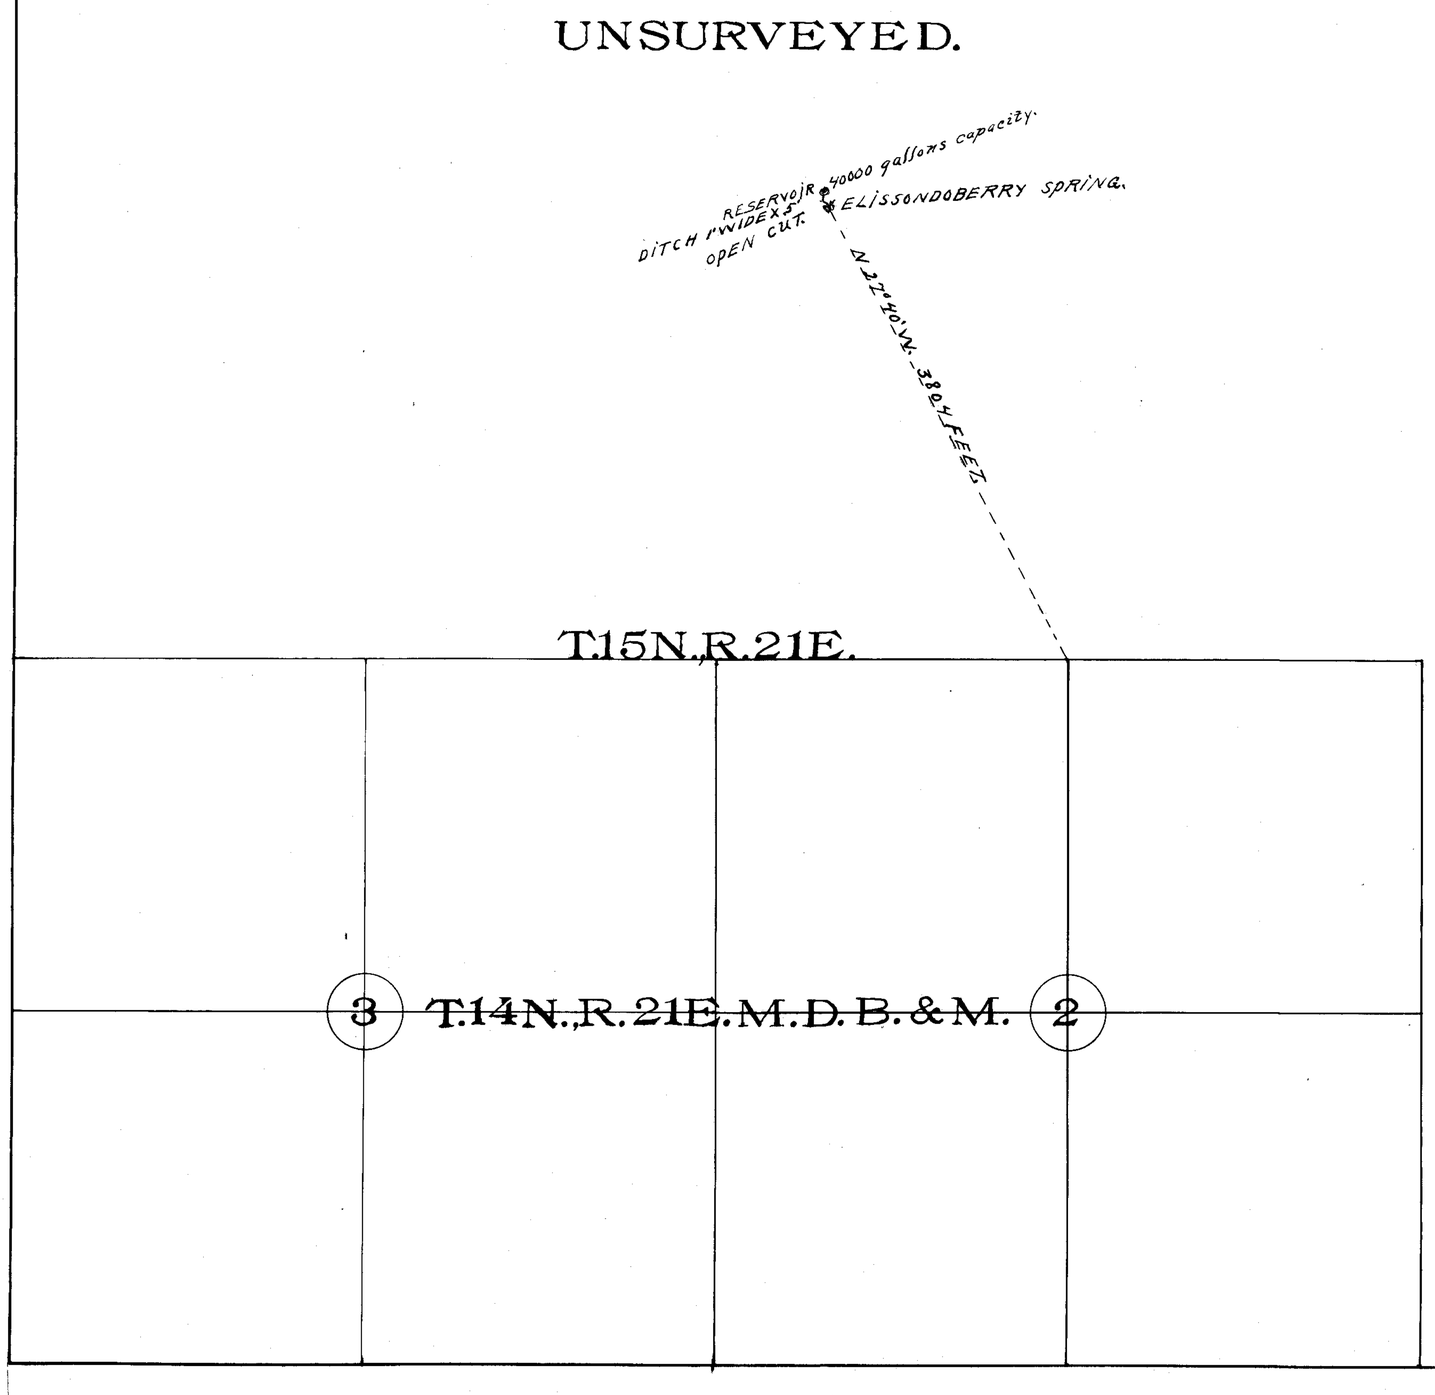

STATE OF NEVADA, ss.
COUNTY of ORMSBY

I, E. H. Sweetland, being first duly sworn, depose and say that the above map is a true and accurate plat of Elissondoberry Spring, as taken from the field notes of a survey made by me, completed on the 21st day of May, 1919.

That the map and survey were made at the instance of John Elissondoberry, owner of said Spring, and that it truly represents the improvements at said Spring.

E. H. Sweetland.
Surveyor.

Subscribed and sworn to before me,
this 16th day of June 1919.

C. H. Peters

Notary Public, in and for Ormsby County, Nevada.
My commission expires April 1. 1921.

Certificate No. 227 / Issued 10/5/36

MAP
SHOWING
ELISSONDOBERRY SPRING.

SCALE: 1" = 600'

PERMIT 4428.

4428