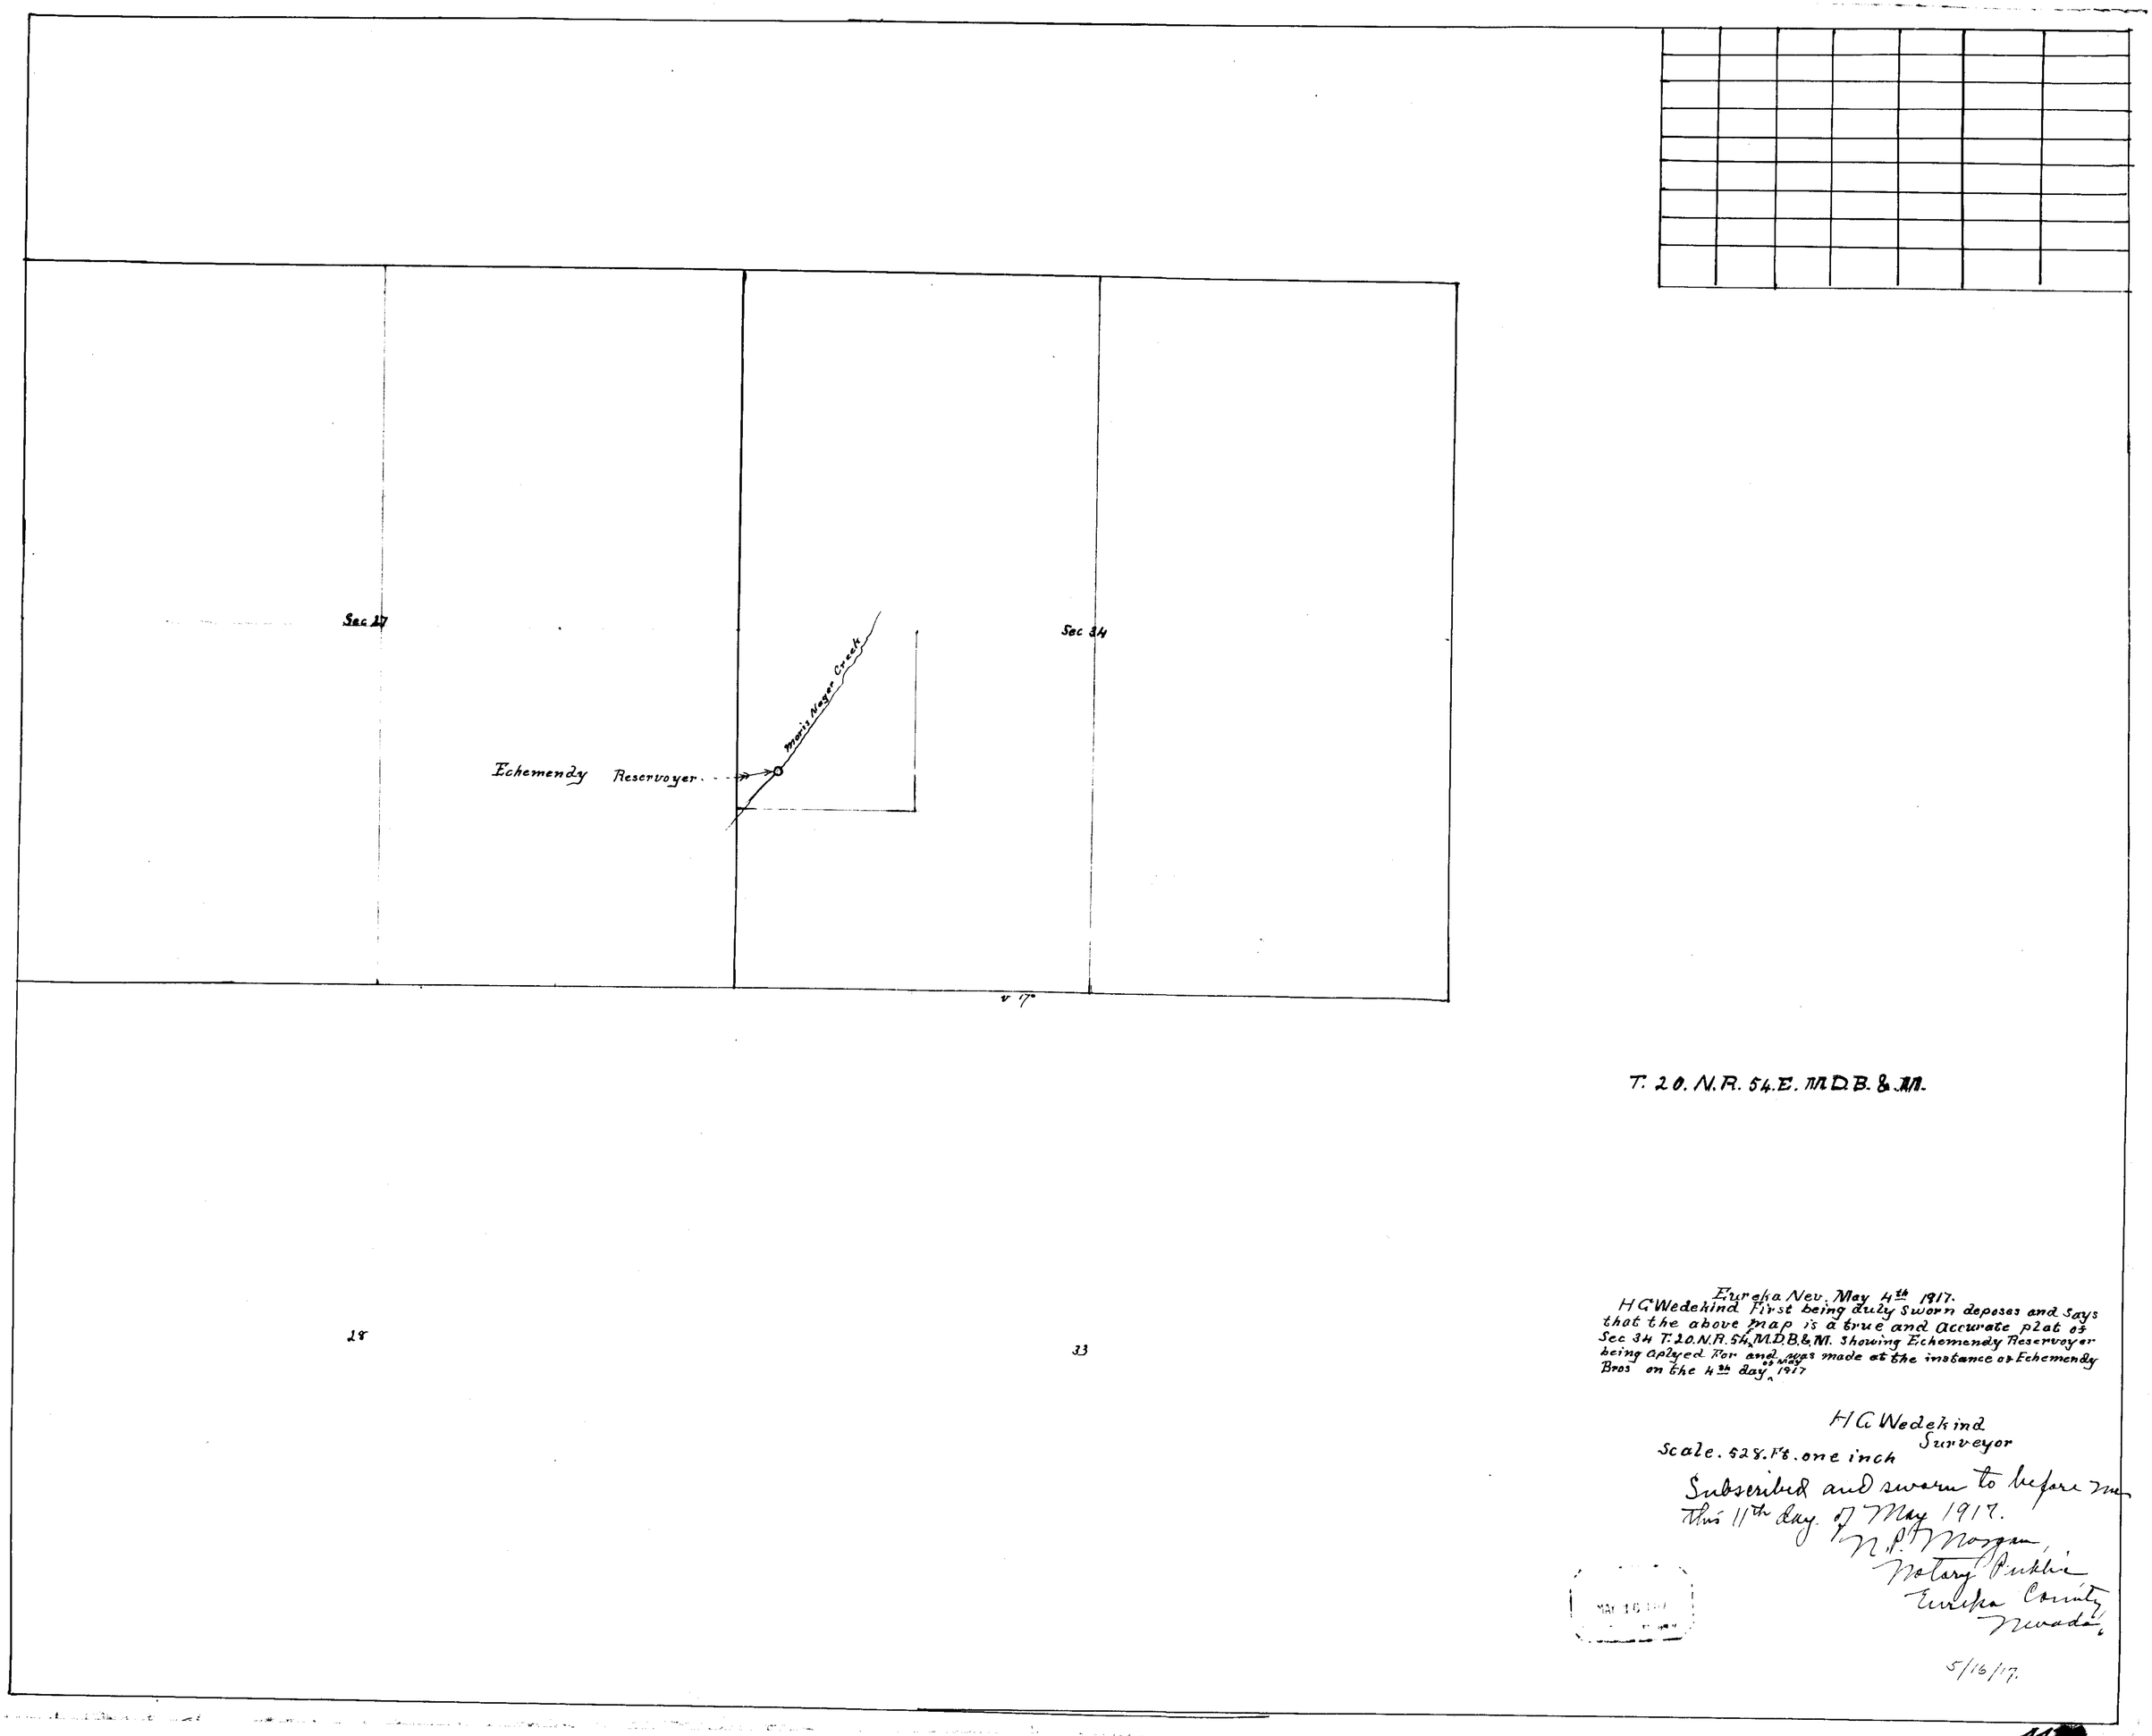

Eureka Nev. May 4th 1917.
H C Wedekind First being duly sworn deposes and says that the above map is a true and accurate plat of Sec 34 T.20.N.R.54, M.D.B.&M. Showing Echemendy Reservoyer being aplyed For and was made at the instance of Echemendy Bros on the 4th day of May 1917

H C Wedekind
Surveyor

Scale. 528. Ft. one inch

Subscribed and sworn to before me this 11th day of May 1917.
N. P. Morgan
Notary Public
Eureka County
Nevada.

MAY 16 1917

5/16/17.

44

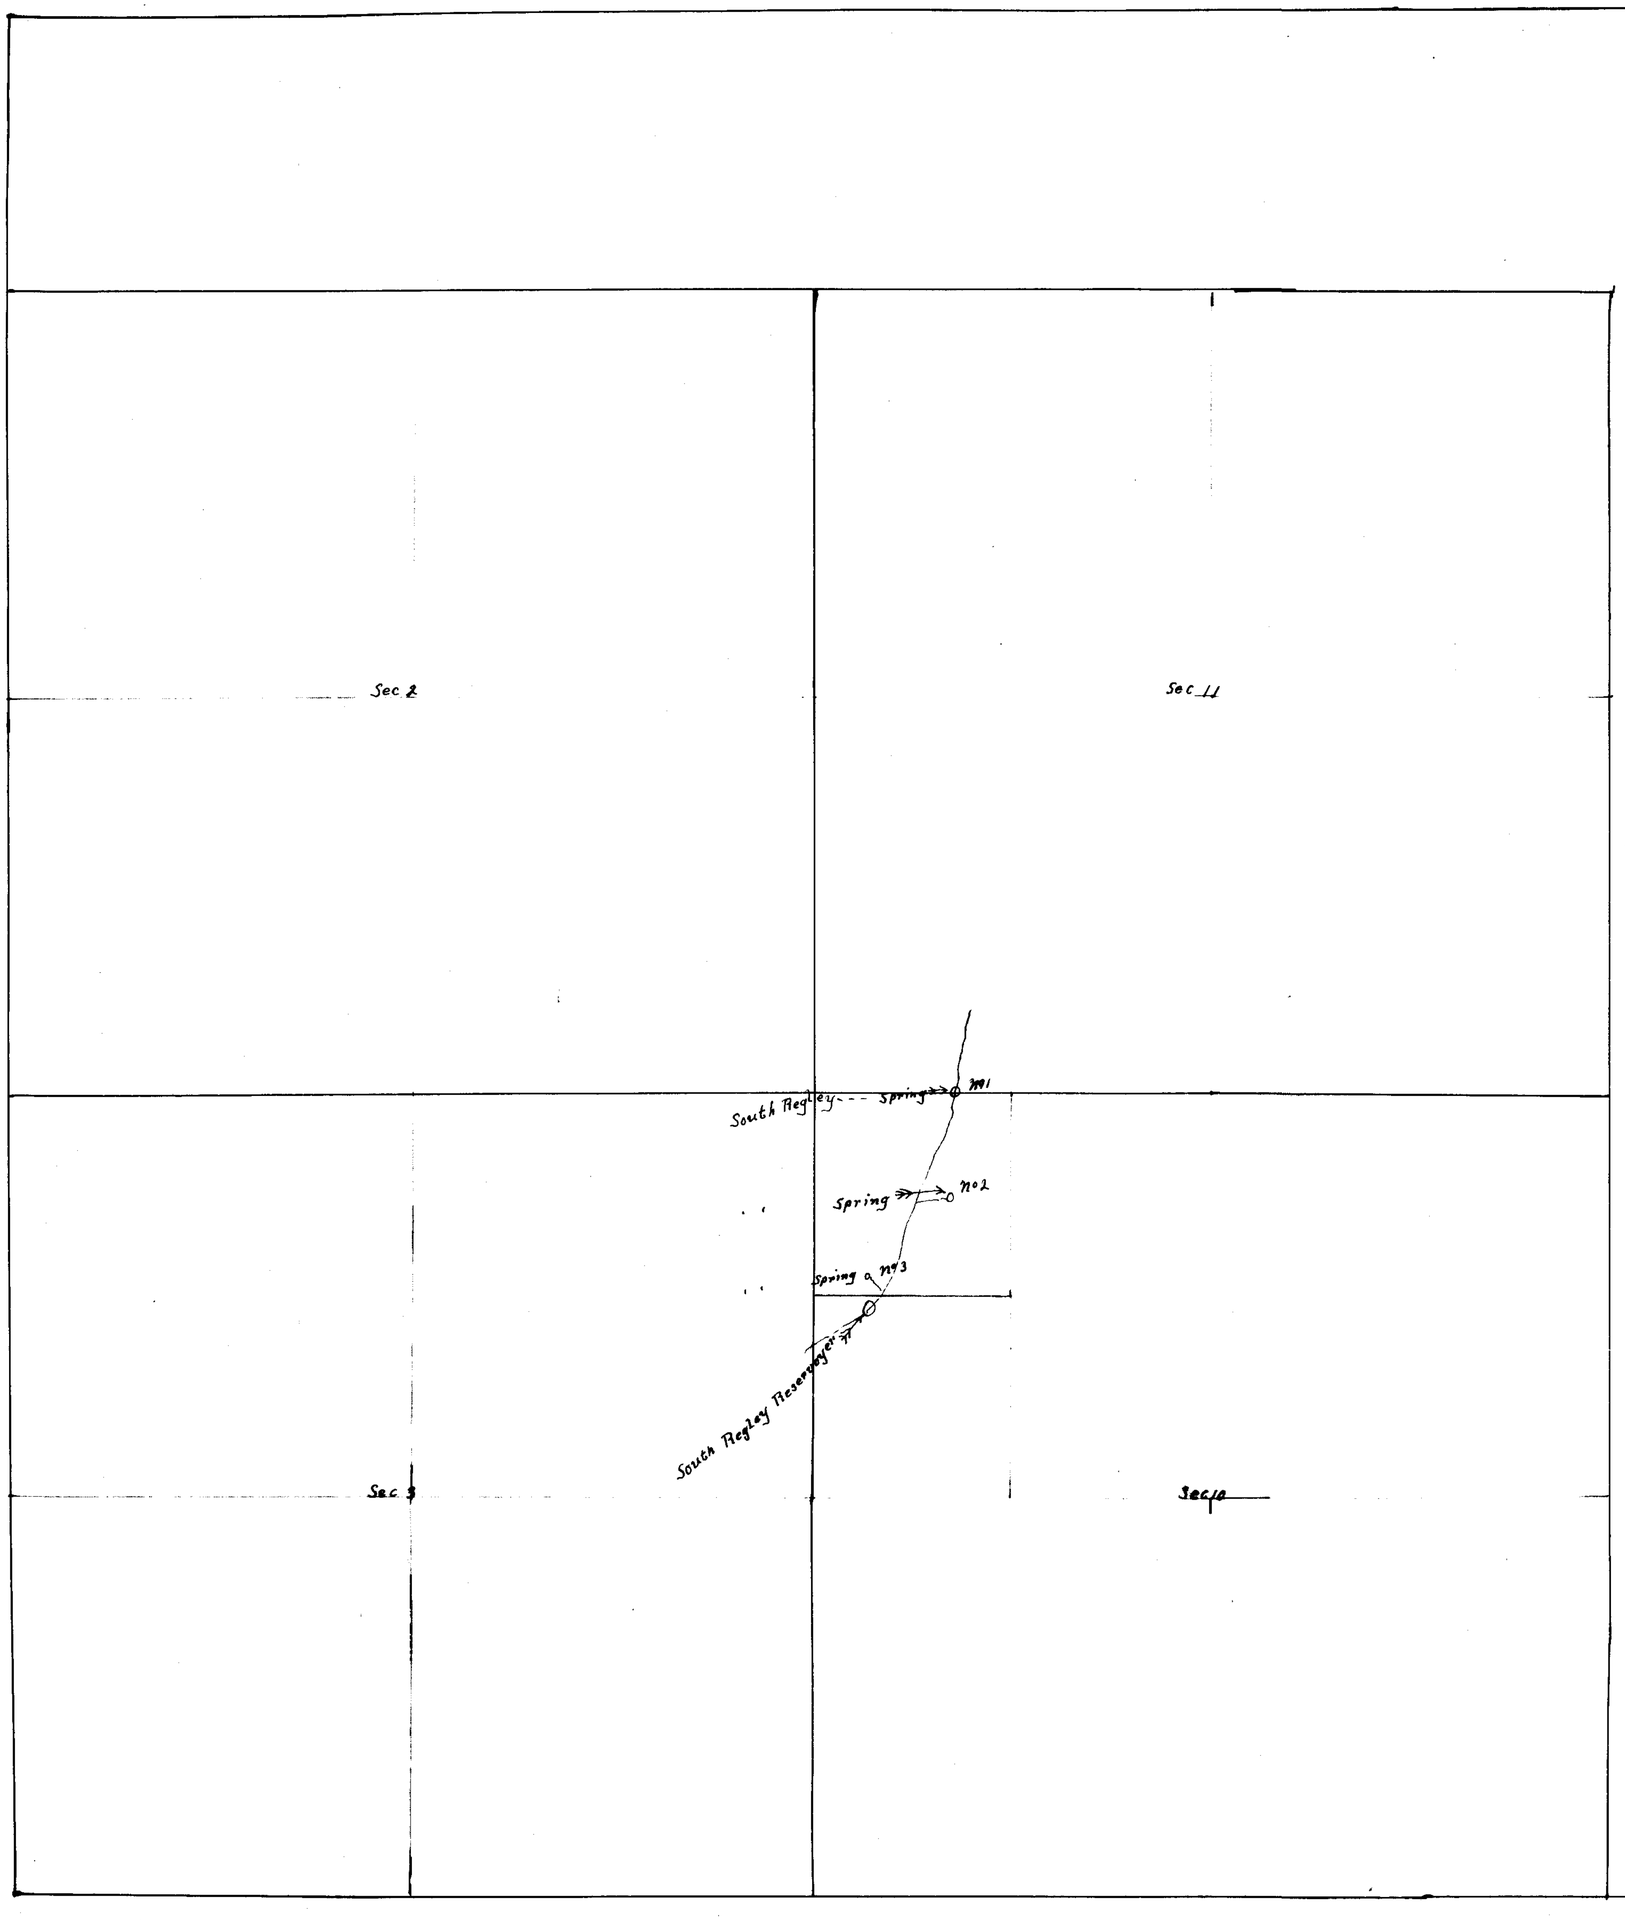

T. 1.9. N.R. 54 E. M.D.B. & M.

Eureka Nev May 6th 1917.
H G Wedekind First being duly sworn deposes and says that the above map is a true and accurate plat of the South Regly Reservoyer as taken by me acording to us government Survey and was made at the instance of Echemendy Bros on the 6th day of May 1917

H G Wedekind
Surveyor

Scale. 528. Ft. one inch
v 170

Subscribed and sworn to before me this 11th day of May 1917.

N. P. Morgan
Notary Public
Eureka County
Nevada

MAY 16 1917

5/16/17