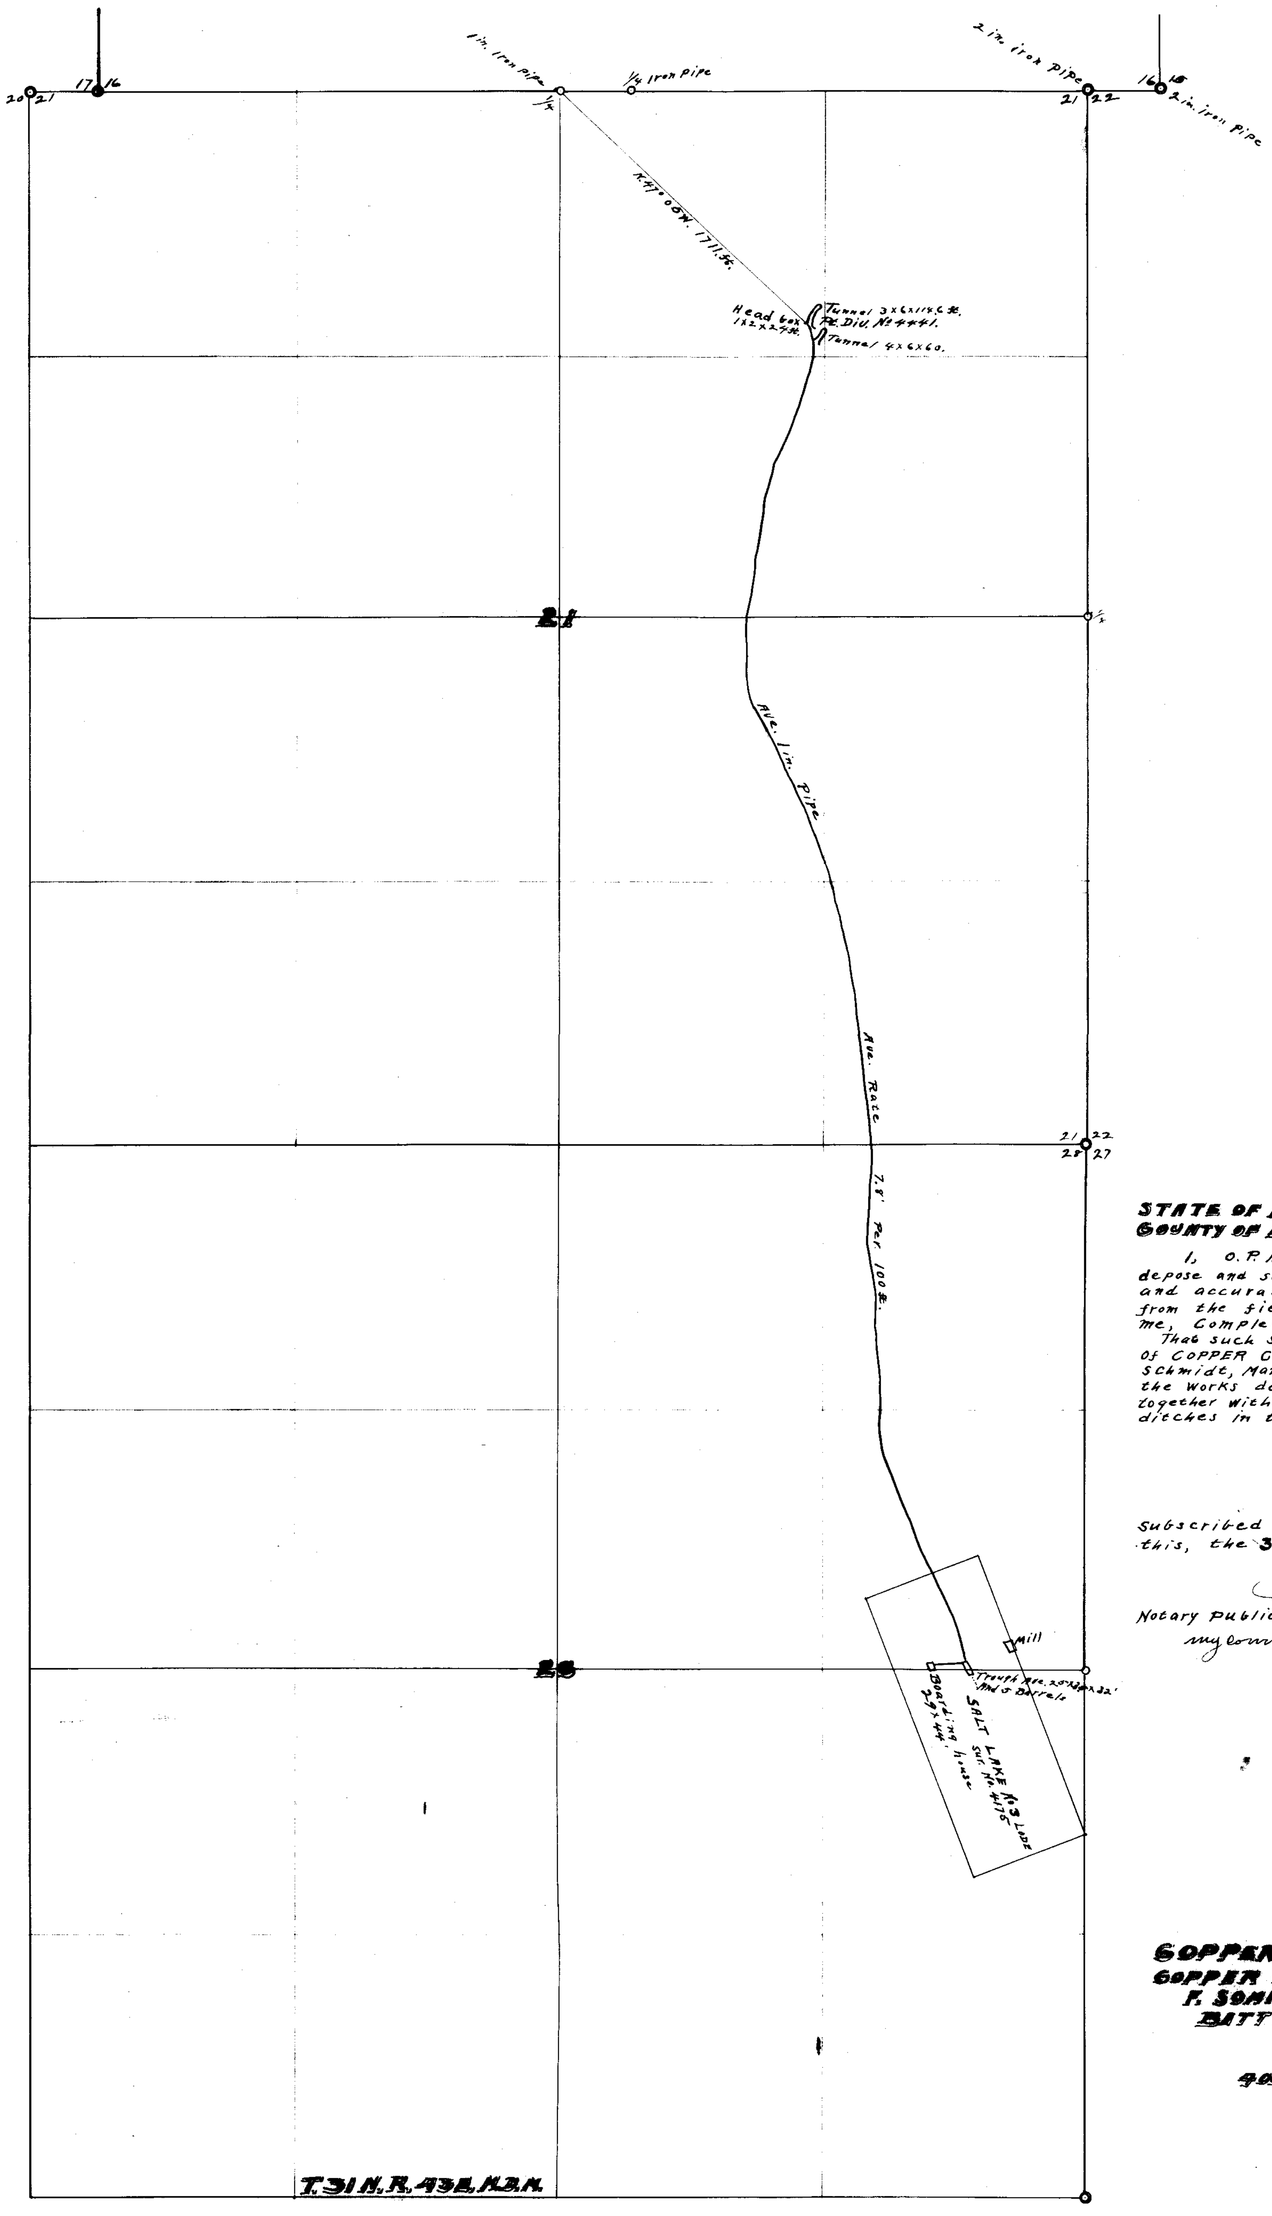

STATE OF NEVADA ss.
COUNTY OF LANDER

I, O. P. Adams, being first duly sworn, depose and say that the above map is a true and accurate plat of the works, as taken from the field notes of a survey made by me, Completed on the 29th day of May 1918. That such survey was made at the instance of COPPER CANON MINING COMPANY, F. Sommer Schmidt, Manager. That the map represents the works described in Application No 4441; together with the location of streams and ditches in the immediate vicinity.

O. P. Adams
Surveyor.

Subscribed and sworn to before me, this, the 3rd day of June 1918.

O. H. Bartoo

Notary public in and for Lander County, my commission expires Jan. 20-1919

MAP
COPPER CANON SPRINGS.
COPPER CANON MINING COMPANY.
F. SOMMER SCHMIDT MANAGER.
BATTLE MOUNTAIN NEVADA.

SCALE
400 ft. To ONE INCH.

FILED JUN 4 1918 STATE ENGINEER'S OFFICE

Certificate No. 6678 Issued 11-21-22. for 0.00072 c.f.s.

4441