Section	Subdivision	Township	Range	Cultivated Acreage	Kind of Crop	
28	SW¼ SE¼	1 S.	68 E	10	Alfalfa Grain	
"	" "	"	" "	10	Brush	

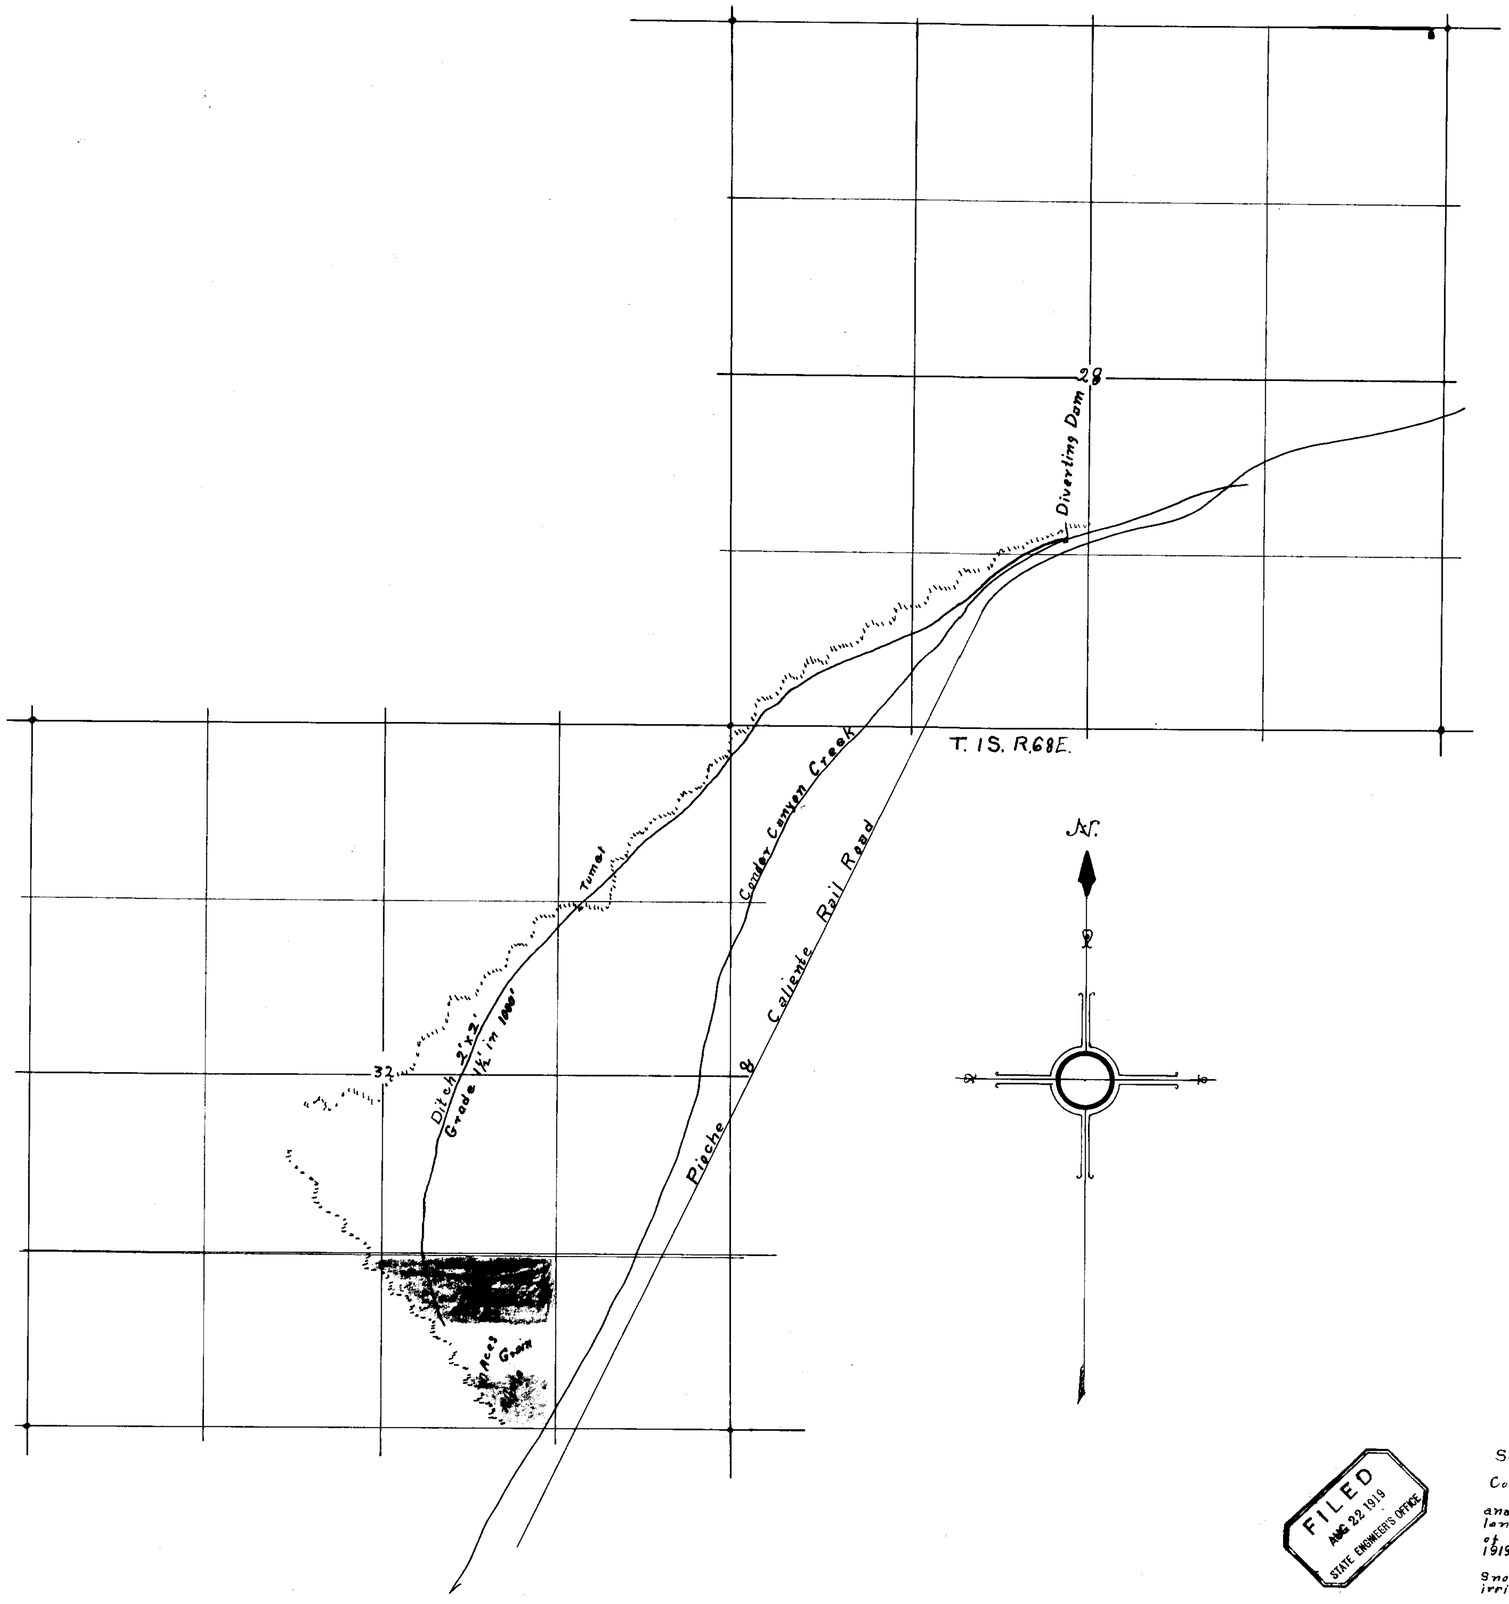

ELLIOT SNOW
APPROPRIATION No 4460
CONDER CANYON
scale 1 inch = 600 feet

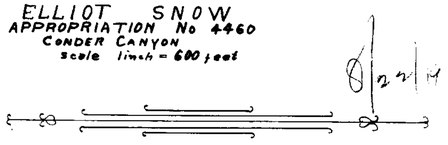

FILED
AUG 22 1919
STATE ENGINEER'S OFFICE

State of Nevada }
County of Lincoln } S.S.

I, Frank Walker, being first duly sworn, deposes and says that the above map is a true and accurate plat of the lands irrigated by Elliot Snow, as taken from the field notes of a survey made by me completed on the 25th day of June 1919. That the map and survey were made at the instance of Elliot Snow owner of said lands, and that it truly represents the irrigated lands of said Elliot Snow.

Frank Walker surveyor

Subscribed and sworn to before me,
this 30th day of June 1919 H. E. Freudenthal
Notary Public, in and for Lincoln County Nev.

Certificate No 4460 Issued February 9, 1935

4460