section	sub. division	Township	Range			
		S.S.	63 E			

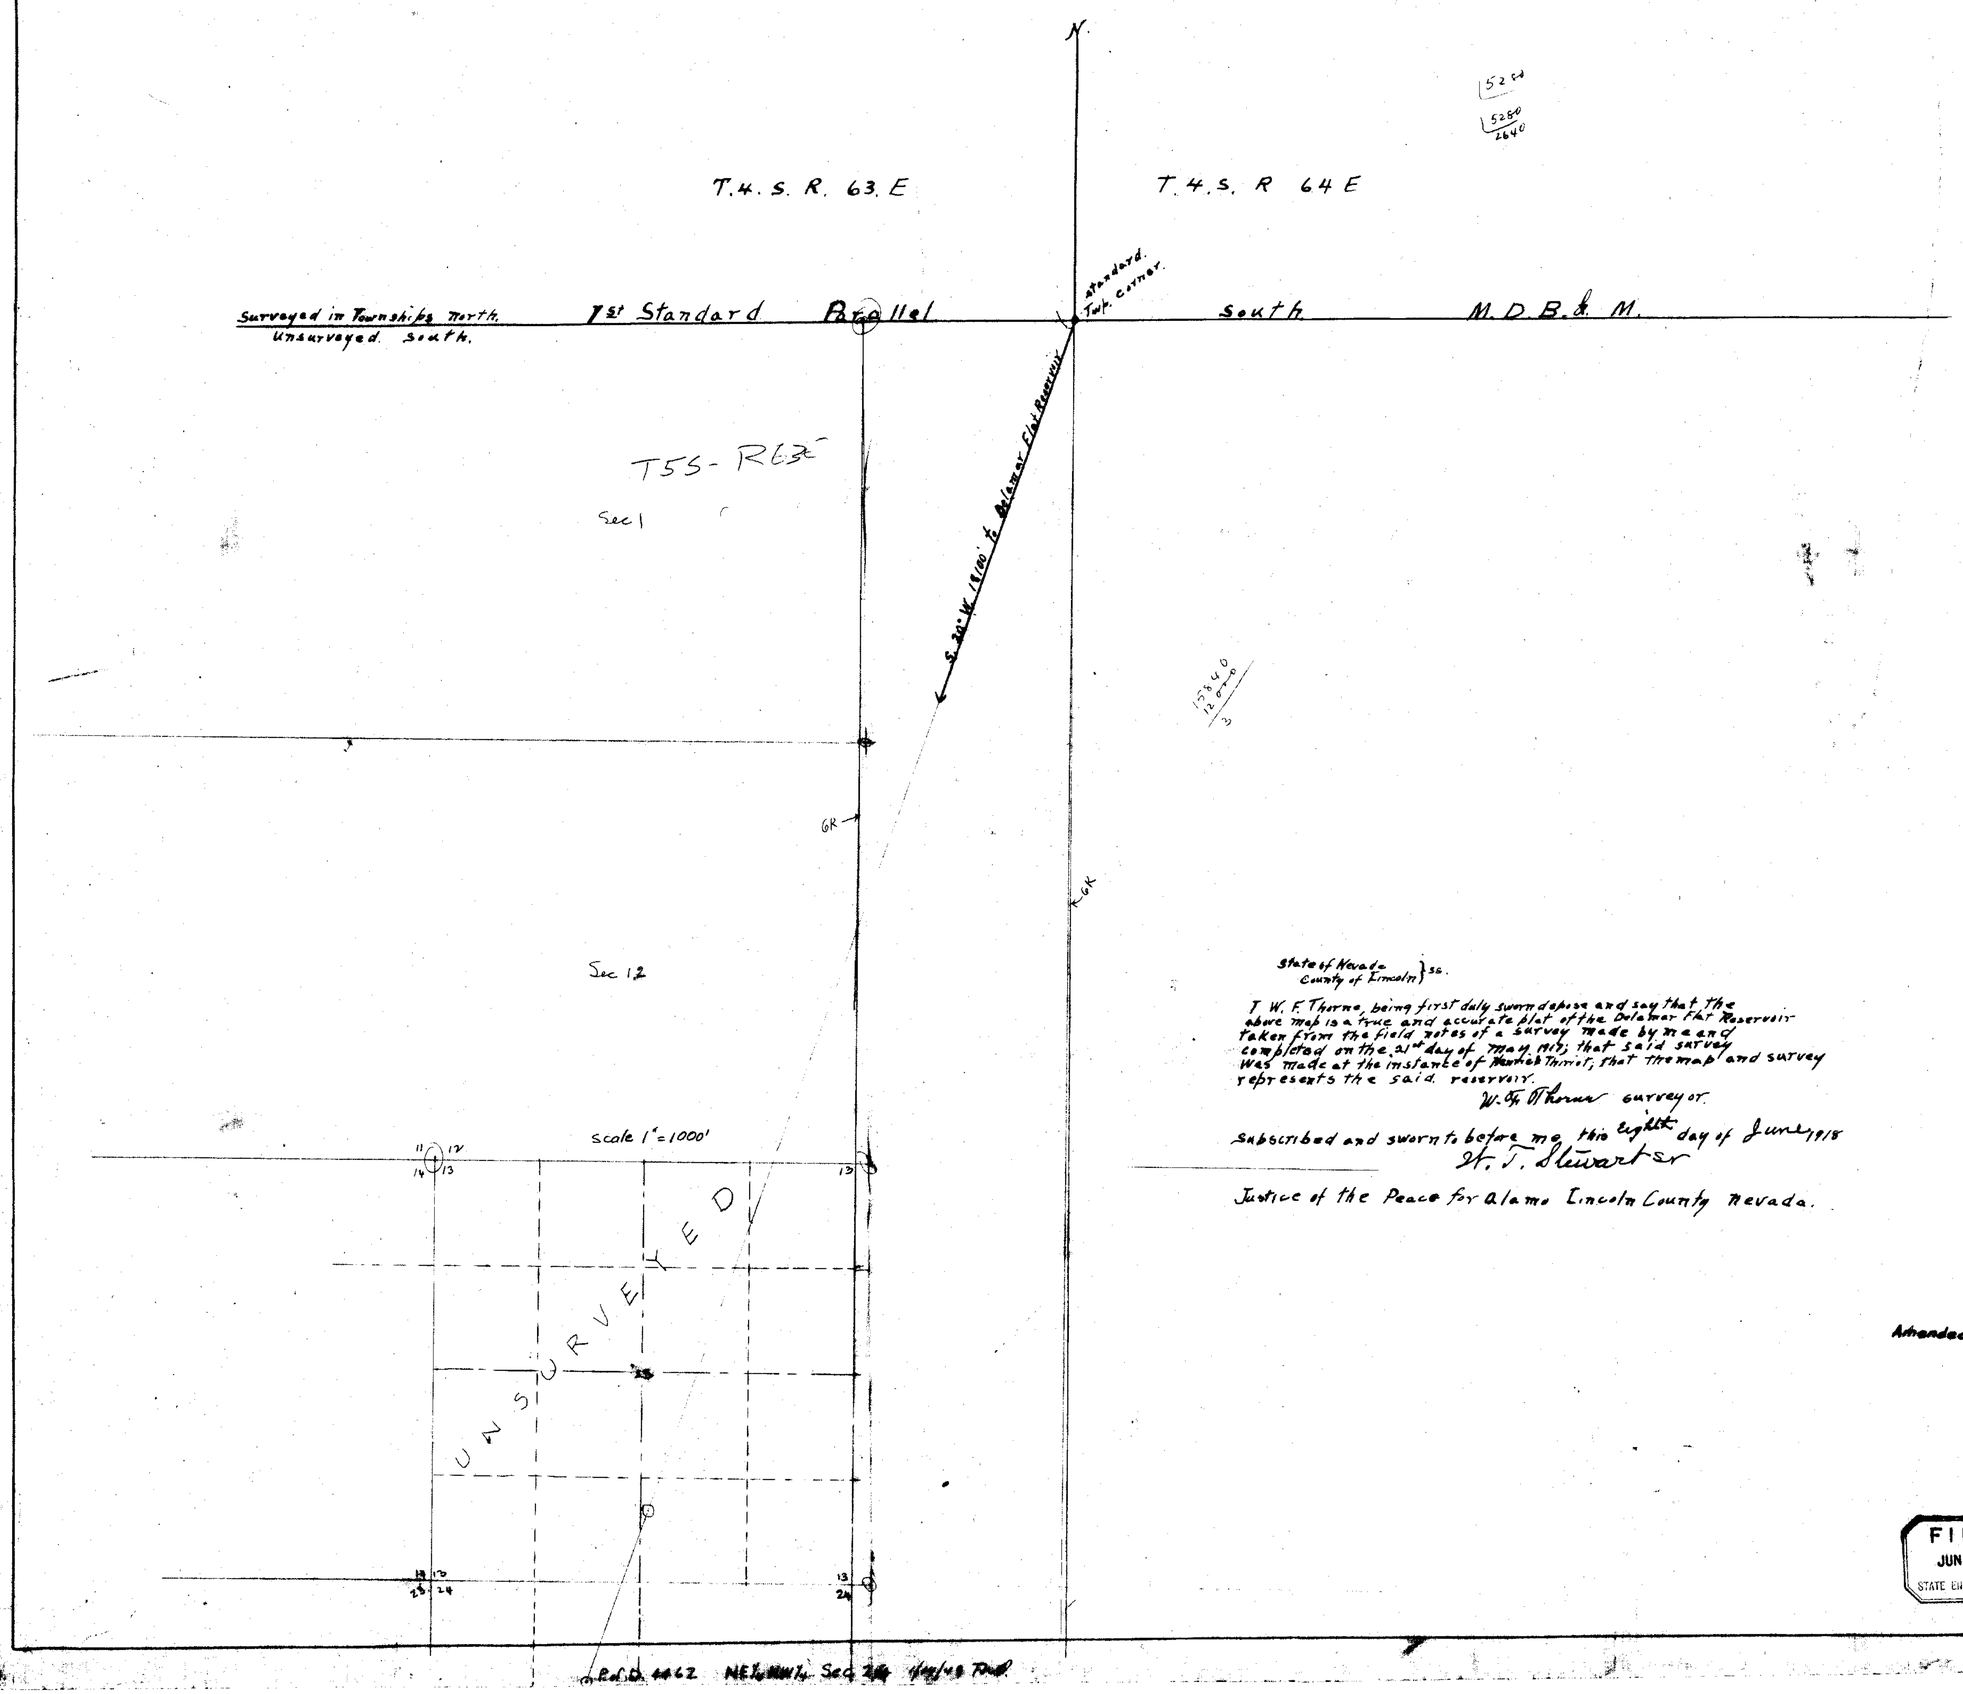

5280
5280
2640

5280
3
15840

15840
12000
3

State of Nevada
County of Lincoln } ss.

I W. F. Thorne, being first duly sworn depose and say that the above map is a true and accurate plat of the Delamar Flat Reservoir taken from the field notes of a survey made by me and completed on the 21st day of May 1917; that said survey was made at the instance of Henrie Thiriot; that the map and survey represents the said reservoir.

W. F. Thorne surveyor.

Subscribed and sworn to before me this eighth day of June 1918

W. T. Stewart Sr

Justice of the Peace for Alamo Lincoln County Nevada.

Amended Certificate No. 3186 Issued January 29, 1999

Certificate No. 1759 Issued February 29, 1932

Messrs. Henrie G. Thiriot.

Delamar Flat Reservoir.

6/12/18

FILED
JUN 12 1918
STATE ENGINEER'S OFFICE

4462

P.O.D. 4462 NE¼ NW¼ Sec 24 1/14/48 Pub.