Township 30 North Range 59 East M. D. Base and Meridian

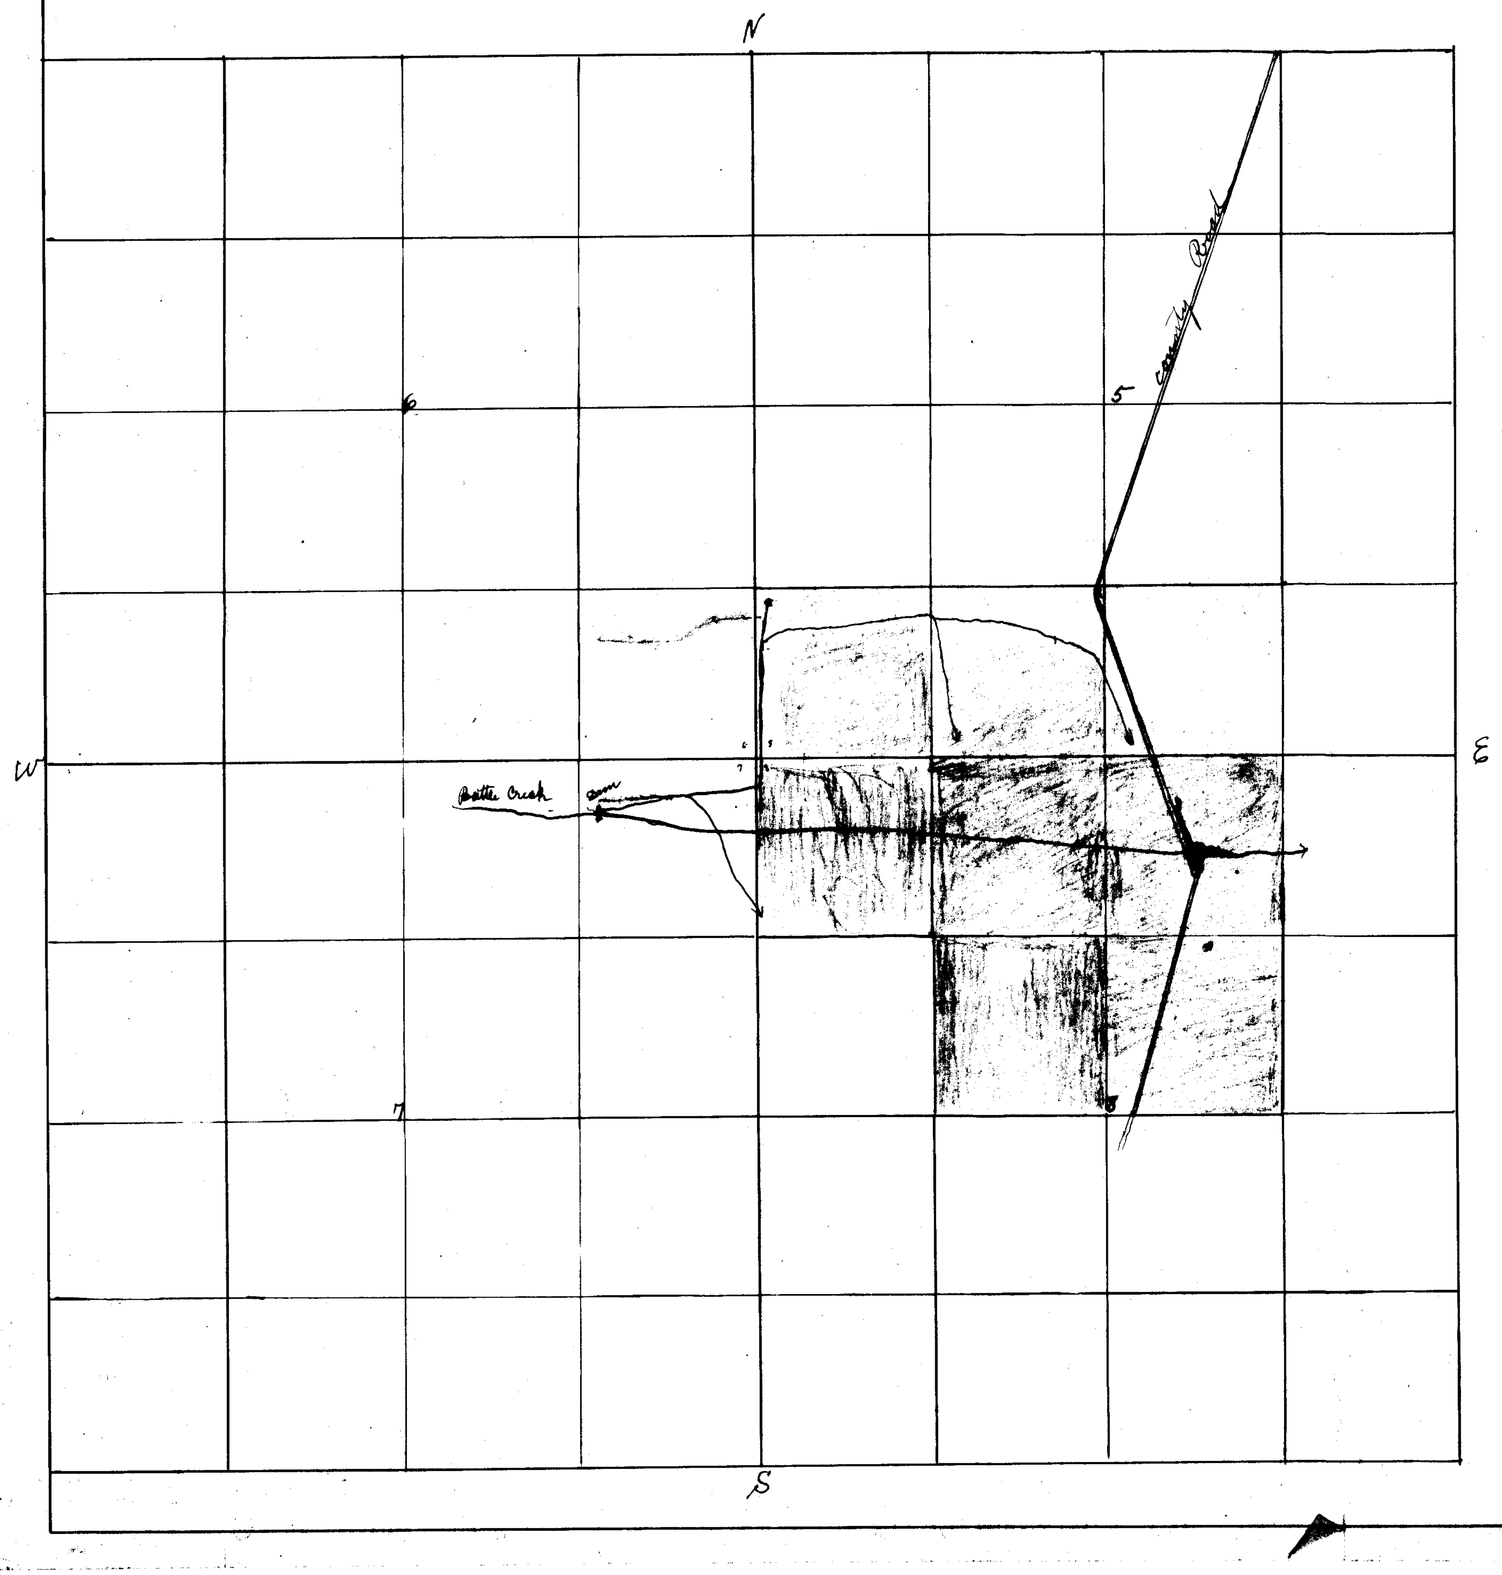

Section	Subdivision	Township	Range	Proposed Cultivated Acreage	Description of Culture	Date of first Culture	Colors Explanation	Owner
5	N W 1/2 of S.W 1/4	30	59	60 acre or more	grain	1919	yellow for grain	Ethel Carter
5	S W 1/4 of S.E 1/4	30	59		grain			
8	East 1/2 of N W 1/4	30	59				Blue ~~[illegible]~~ sage	
8	West 1/2 of N E 1/4	30	59					
8	N W 1/4 of N W 1/4	30	59					

STATE OF NEVADA, }
COUNTY OF ELKO } ss.

C.P. Strozzi being first duly sworn, deposes and says that the above map is a true and accurate plat of the Ethel Carter Irrigation works, as taken from the field notes of a survey made by me (or under my supervision and direction) completed on the 8th day of June, 1918; that such survey was made at the instance of Ethel Carter; that the map represents the works described in application No. ....., together with the location of streams and ditches in the immediate vicinity.

C P Strozzi
Engineer

Subscribed and sworn to before me this 18 day of June 1918.

Elwin T. Carrier
Notary Public in and for Elko County, Nevada

Map of
Proposed Irrigation Works
of
Ethel Carter of Surline Nevada
Application No.
Source Battle Creek
Scale. 1" 600'

FILED
JUN 21 1918
STATE ENGINEER'S OFFICE

4465