Section	Sub-division	Township	Range	Cultivated acreage	Date of first Culture
34	N½ of the SE¼ and the	36	20 East	Rye Grass	
	SW¼ of the SE¼				
	NE¼ of the SW¼				

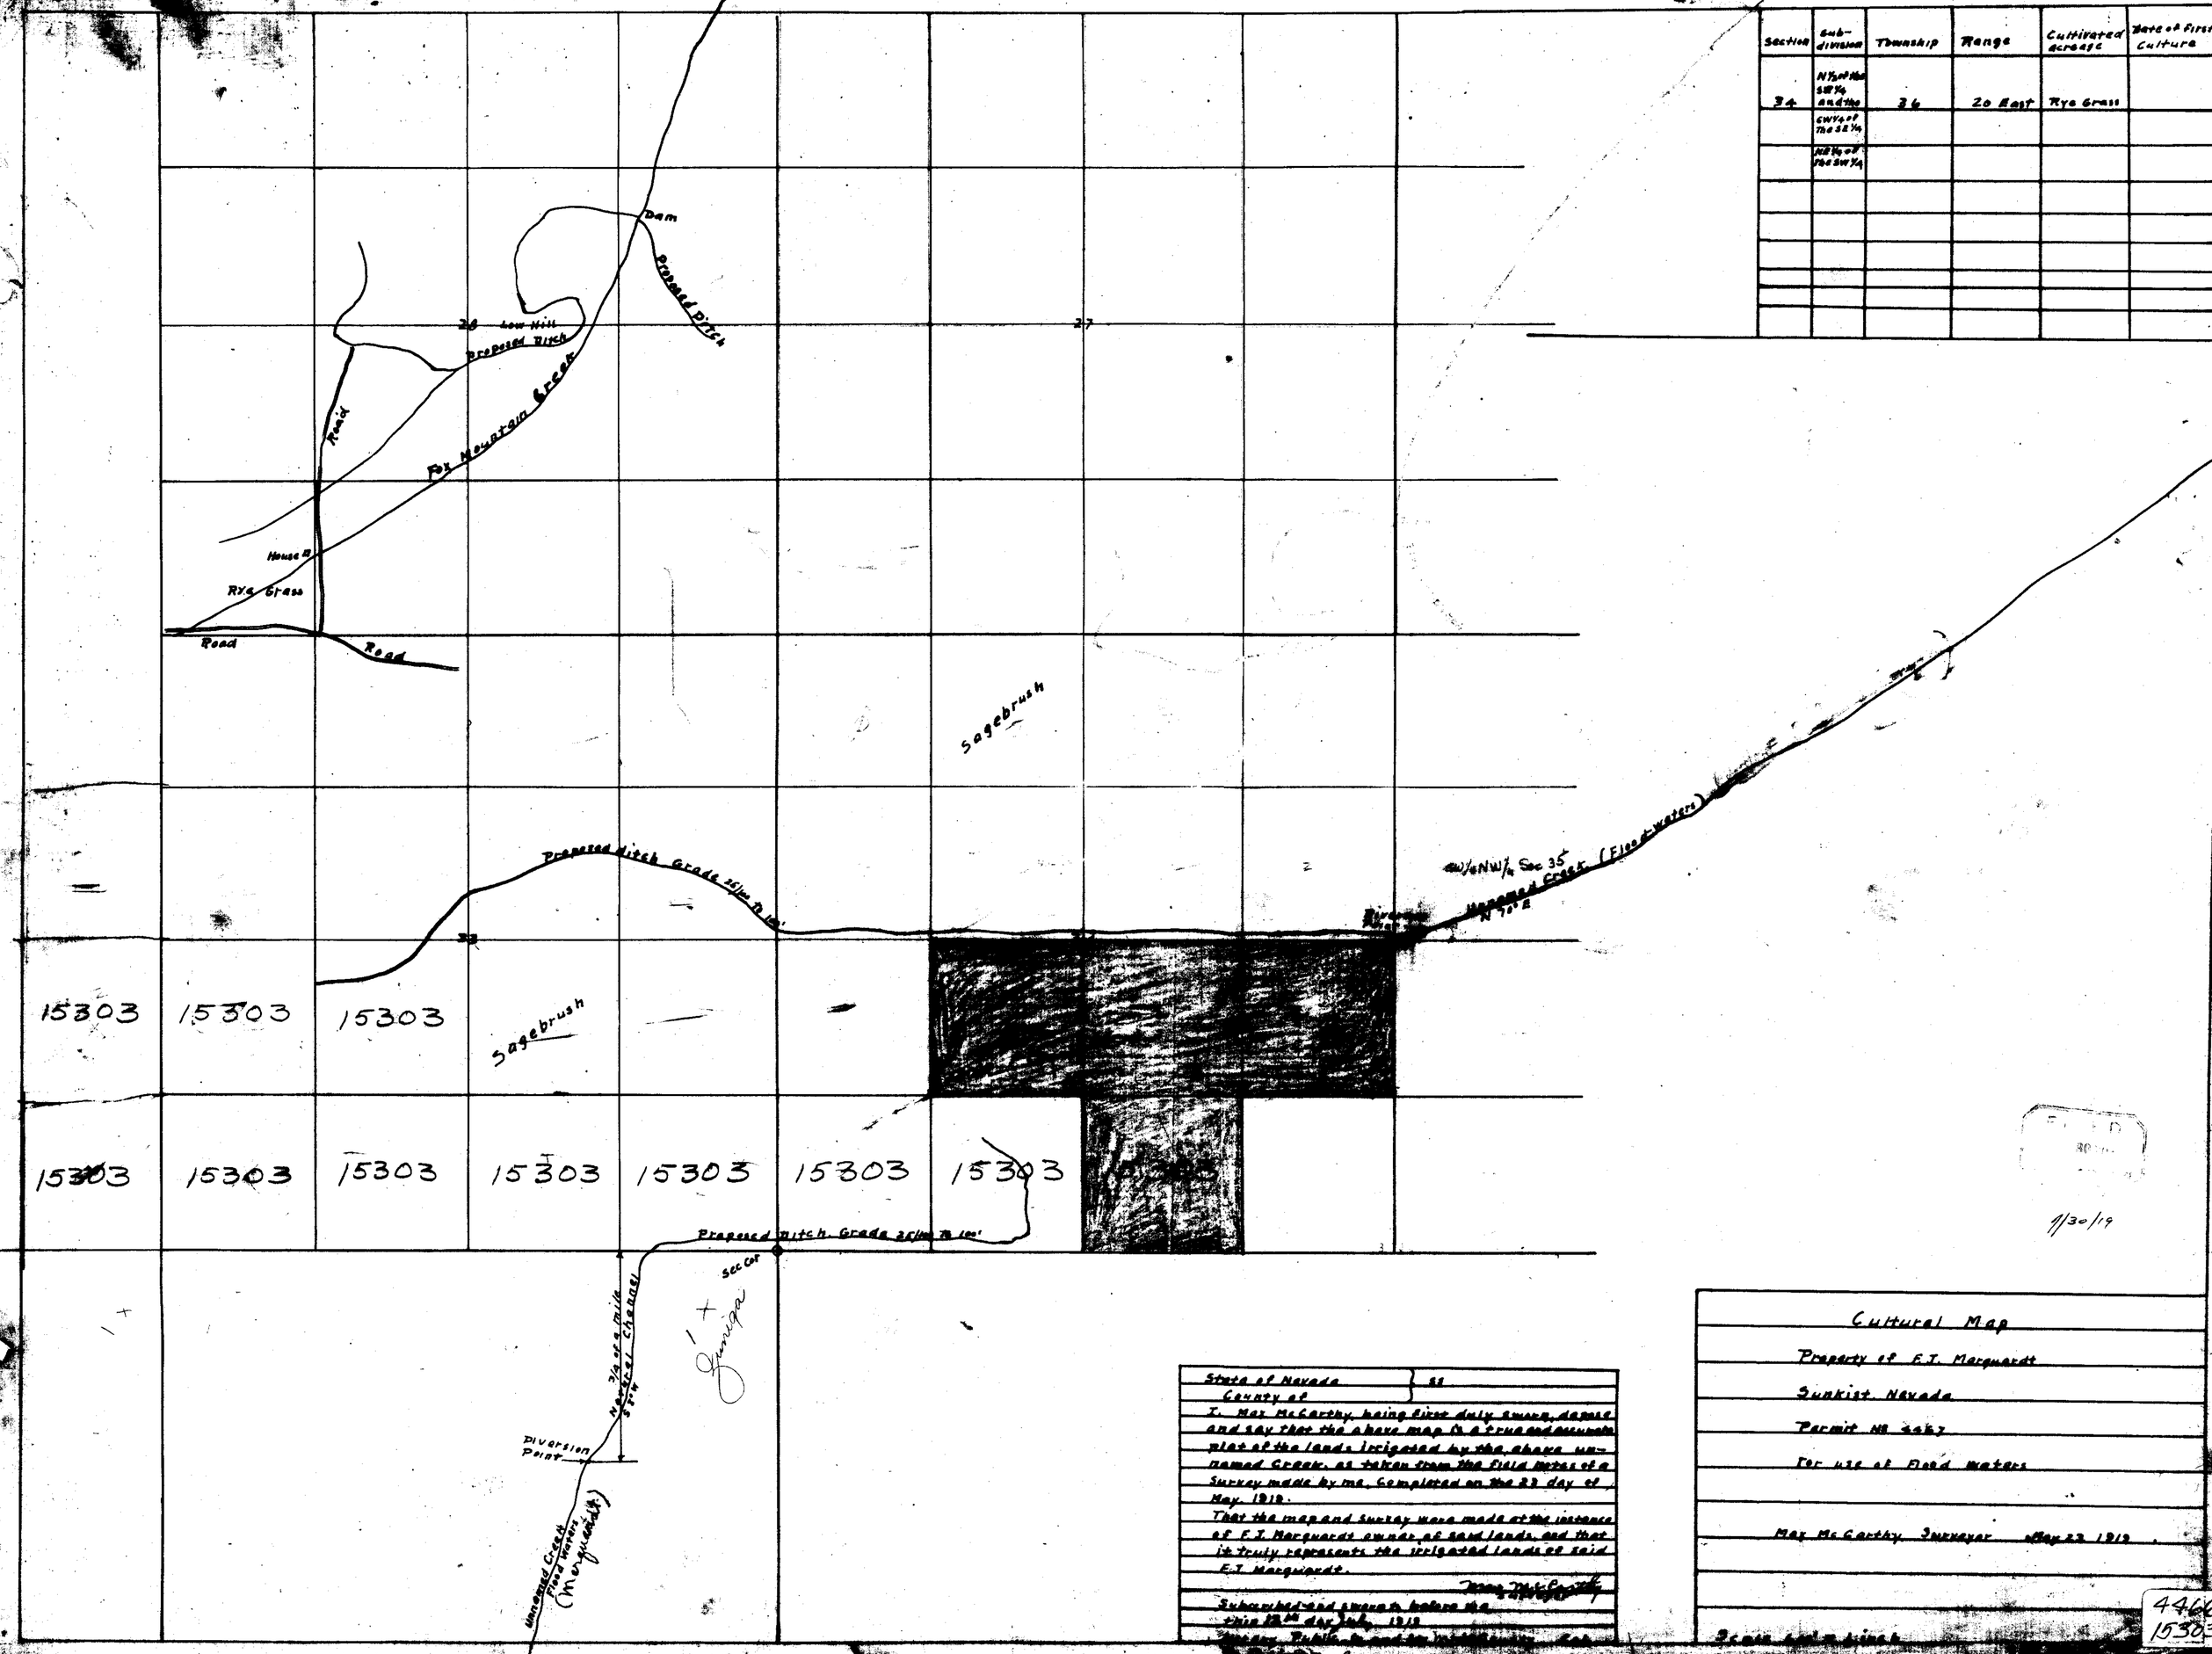

State of Nevada } ss
County of

I, Max McCarthy, being first duly sworn, depose and say that the above map is a true and accurate plat of the lands irrigated by the above unnamed Creek, as taken from the field notes of a Survey made by me, completed on the 23 day of May, 1919.

That the map and survey were made at the instance of F.T. Marquardt owner of said lands, and that it truly represents the irrigated lands of said F.T. Marquardt.

Max McCarthy

Subscribed and sworn to before me this 23rd day July, 1919

Notary Public in and for [illegible]

Cultural Map

Property of F.T. Marquardt

Sunkist Nevada

Permit No 4467

For use of Flood waters

Max McCarthy Surveyor May 23 1919

Scale one inch

4467
1530