Section	Sub-division	Township	Range	Cultivated acreage	Date of first Culture
33	SE¼ of SE¼	36	20 East	Rye Grass	

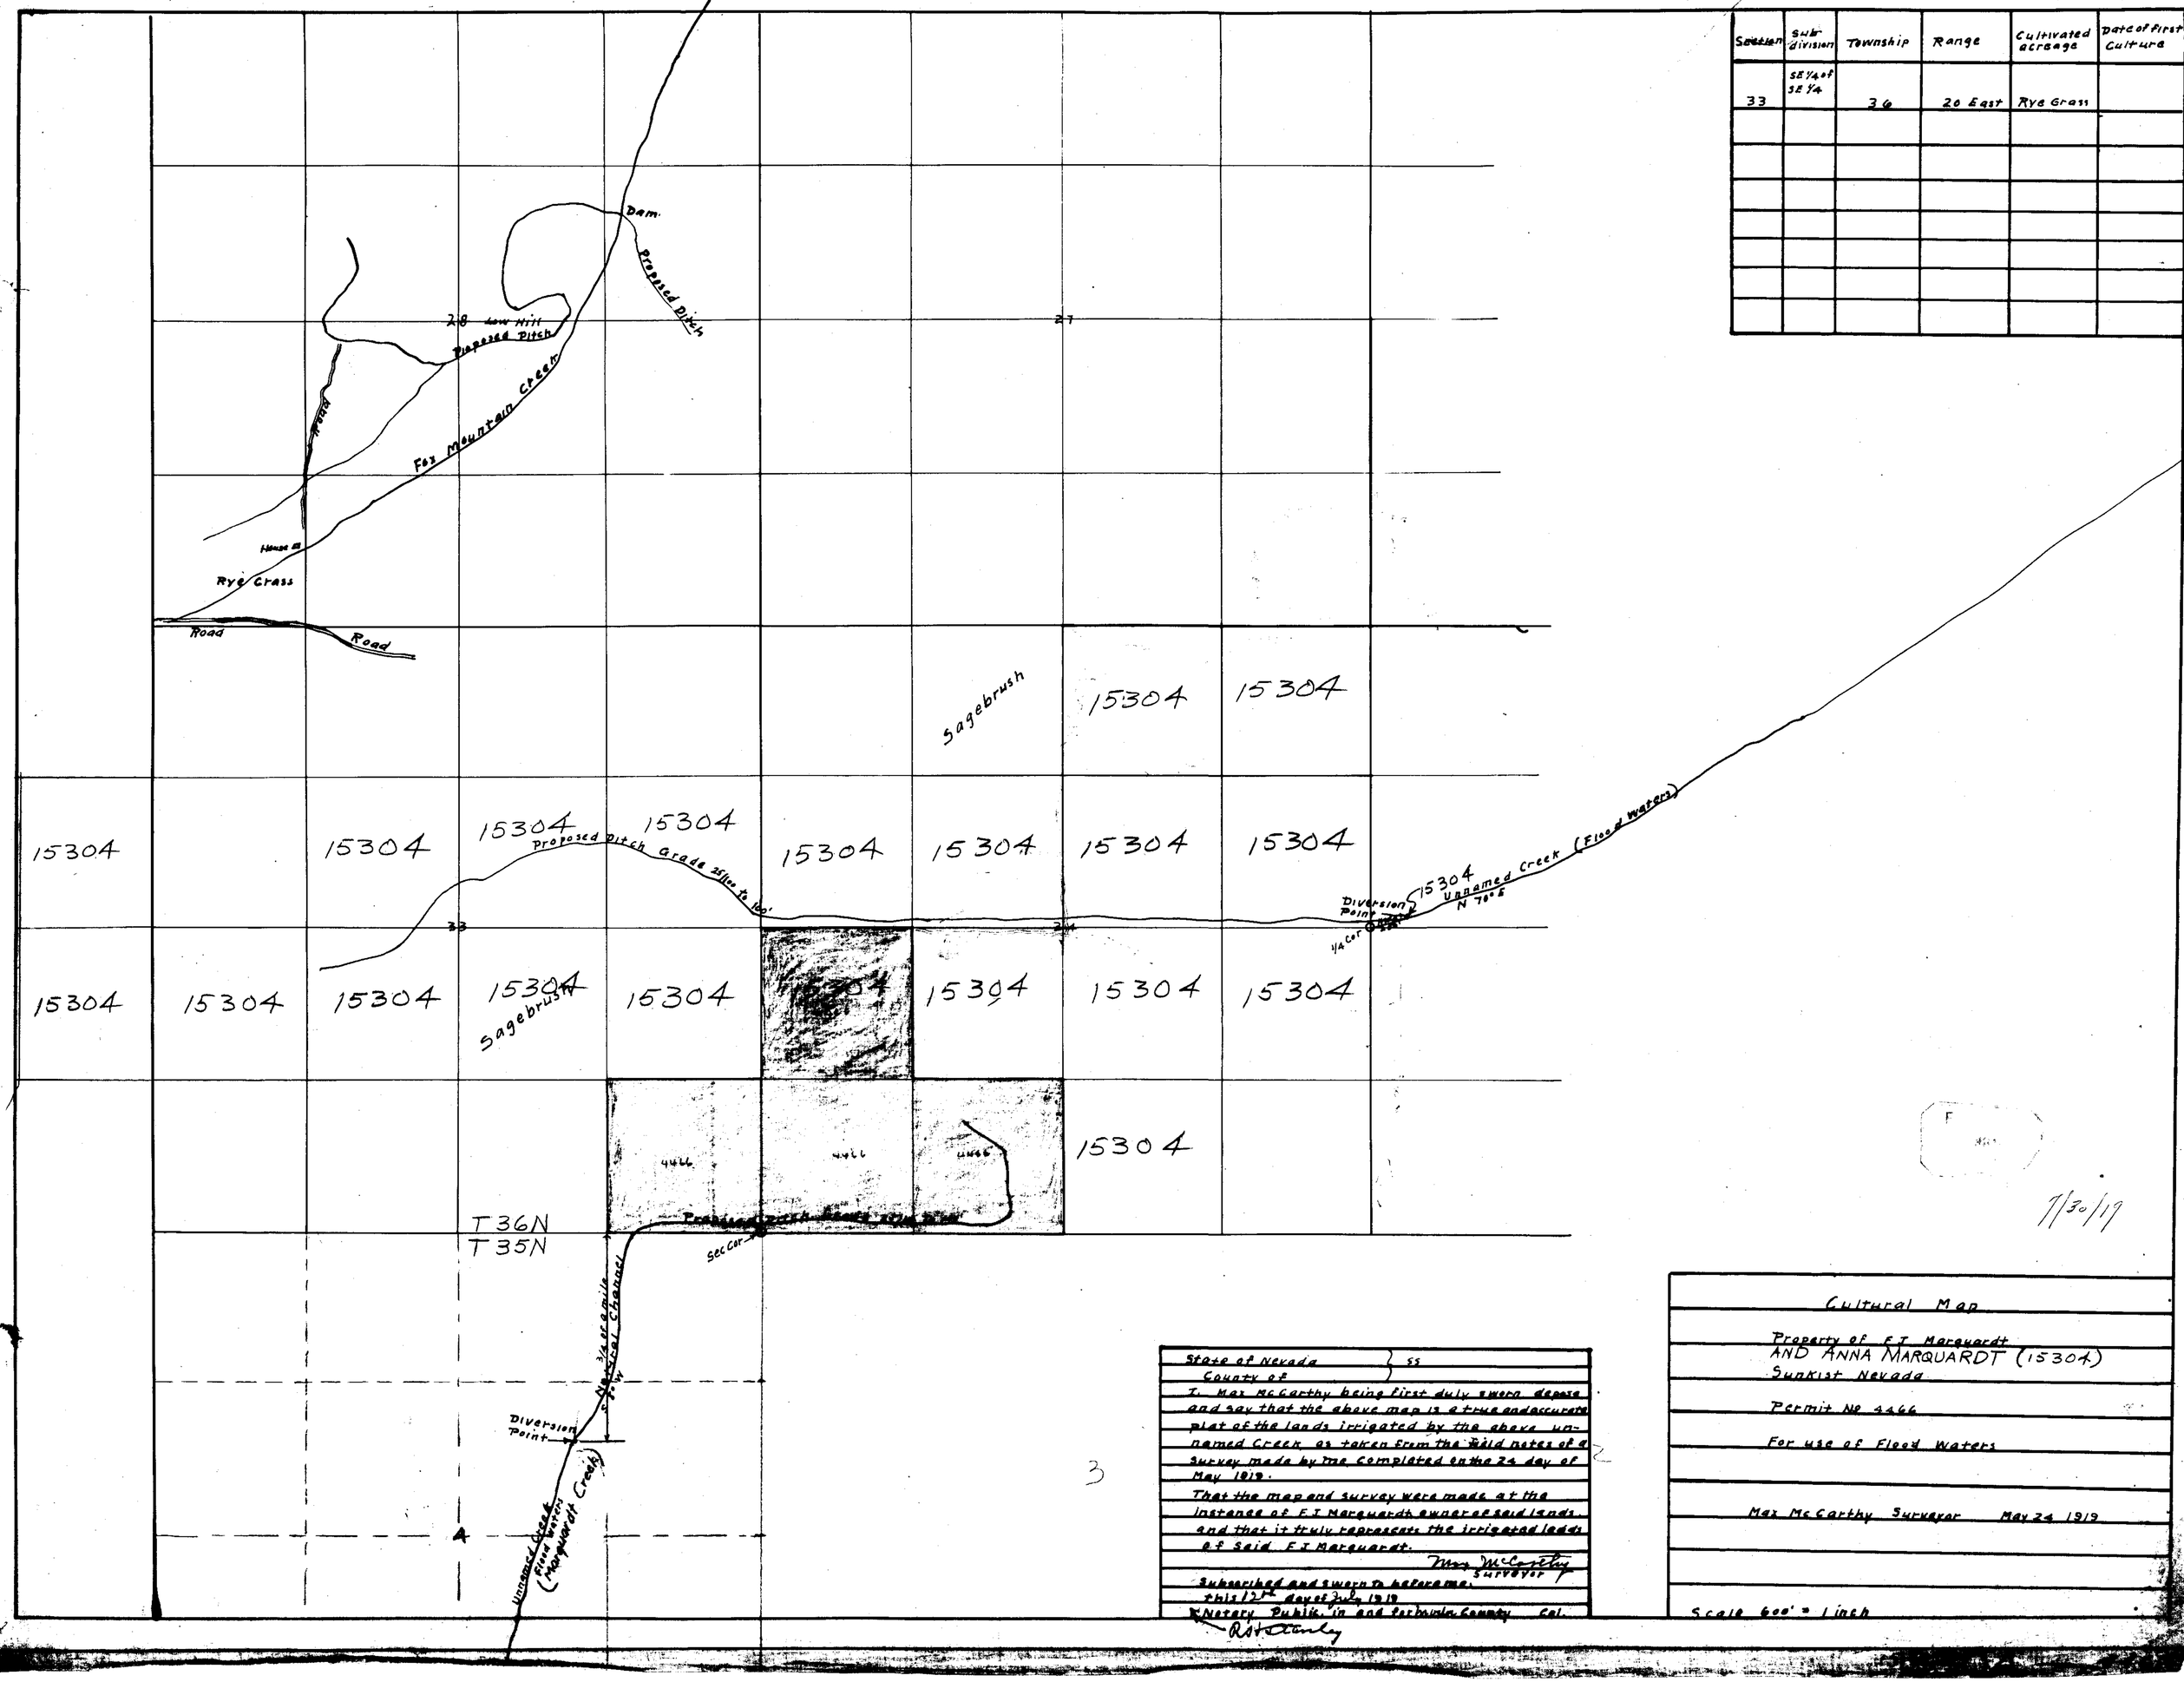

State of Nevada } ss
County of
I, Max McCarthy being first duly sworn deposes and say that the above map is a true and accurate plat of the lands irrigated by the above unnamed Creek as taken from the field notes of a survey made by me completed on the 24 day of May 1919.
That the map and survey were made at the instance of F J Marquardt owner of said lands and that it truly represents the irrigated lands of said F J Marquardt.

Max McCarthy
Surveyor

Subscribed and sworn to before me this 12th day of July 1919
Notary Public in and for Inyo County Cal.
R H Stanley

Cultural Map

Property of F J Marquardt
AND ANNA MARQUARDT (15304)
Sunkist Nevada

Permit No 4466

For use of Flood Waters

Max McCarthy Surveyor May 24 1919

Scale 600' = 1 inch