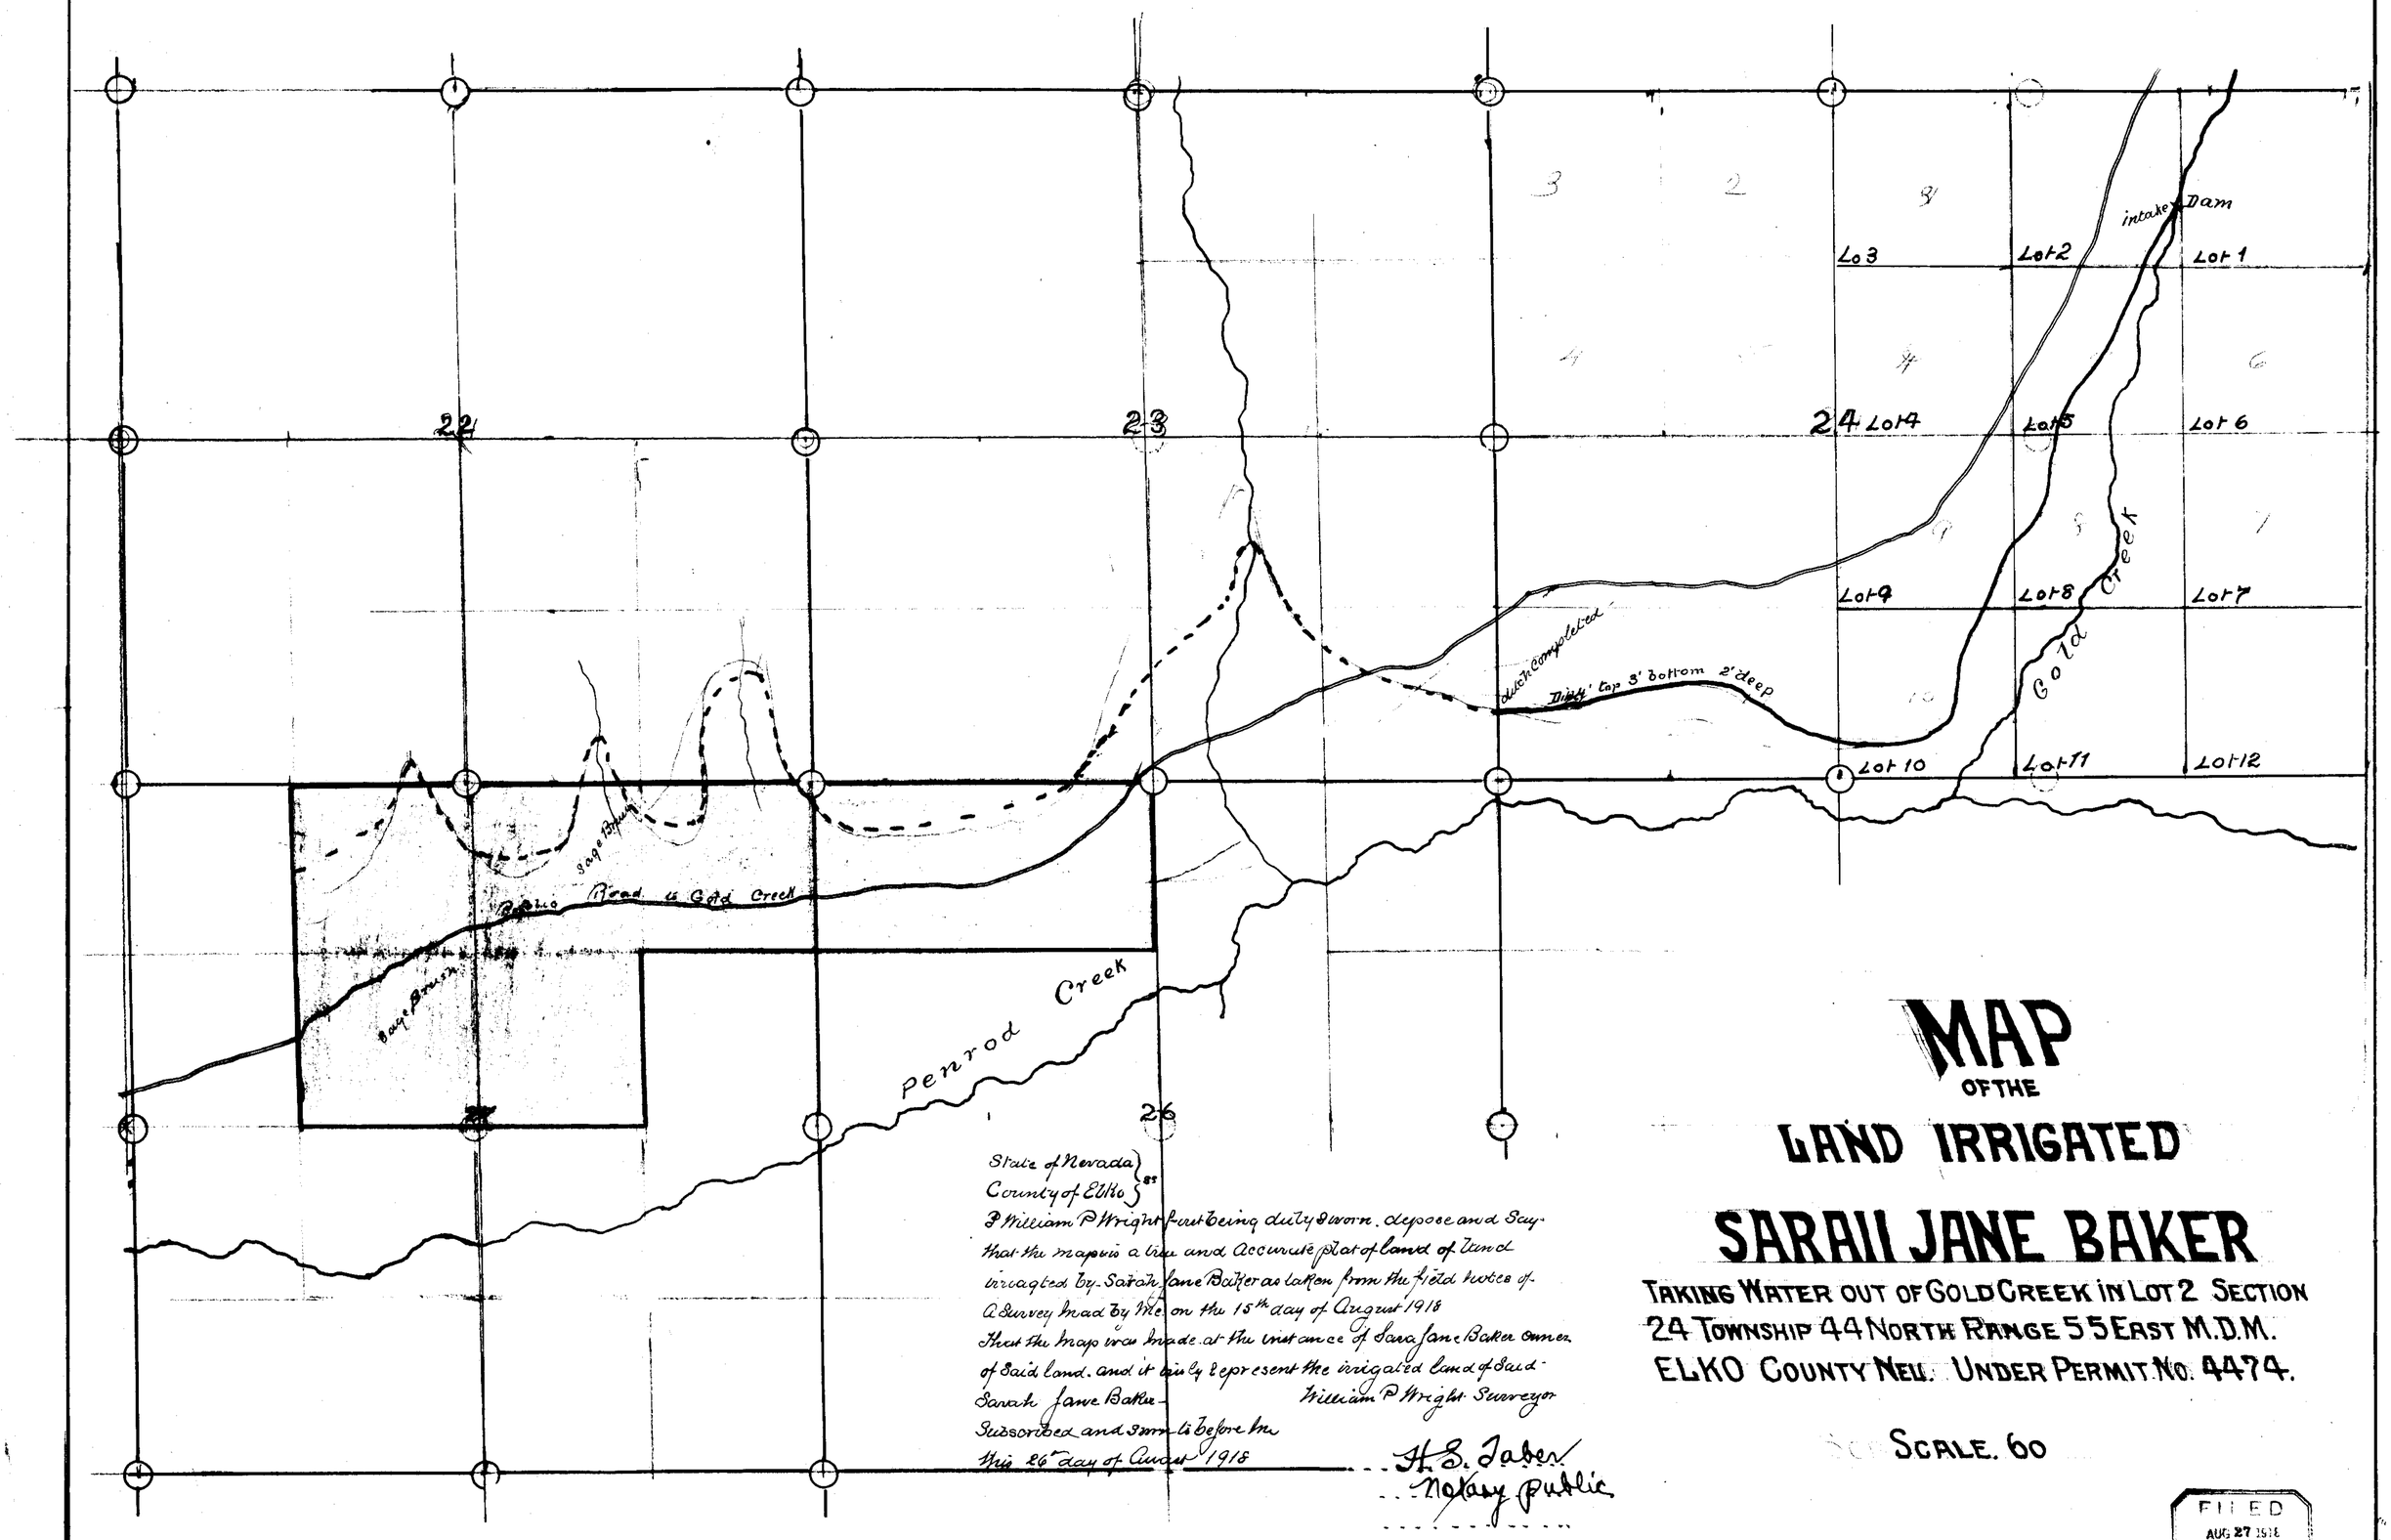

MAP
OF THE
LAND IRRIGATED
SARAH JANE BAKER

TAKING WATER OUT OF GOLD CREEK IN LOT 2 SECTION 24 TOWNSHIP 44 NORTH RANGE 55 EAST M.D.M. ELKO COUNTY NEV. UNDER PERMIT NO. 4474.

SCALE. 60

State of Nevada }
County of Elko } ss

I William P Wright first being duly sworn. deposse and say that the map is a true and accurate plat of land of land irrigated by Sarah Jane Baker as taken from the field notes of a Survey made by me on the 15th day of August 1918
That the map was made at the instance of Sara Jane Baker owner of said land. and it truly represent the irrigated land of said Sarah Jane Baker.

William P Wright Surveyor

Subscribed and sworn to before me
this 26 day of August 1918

H. S. Taber
Notary Public

FILED
AUG 27 1918
State Engineer's Office

4474