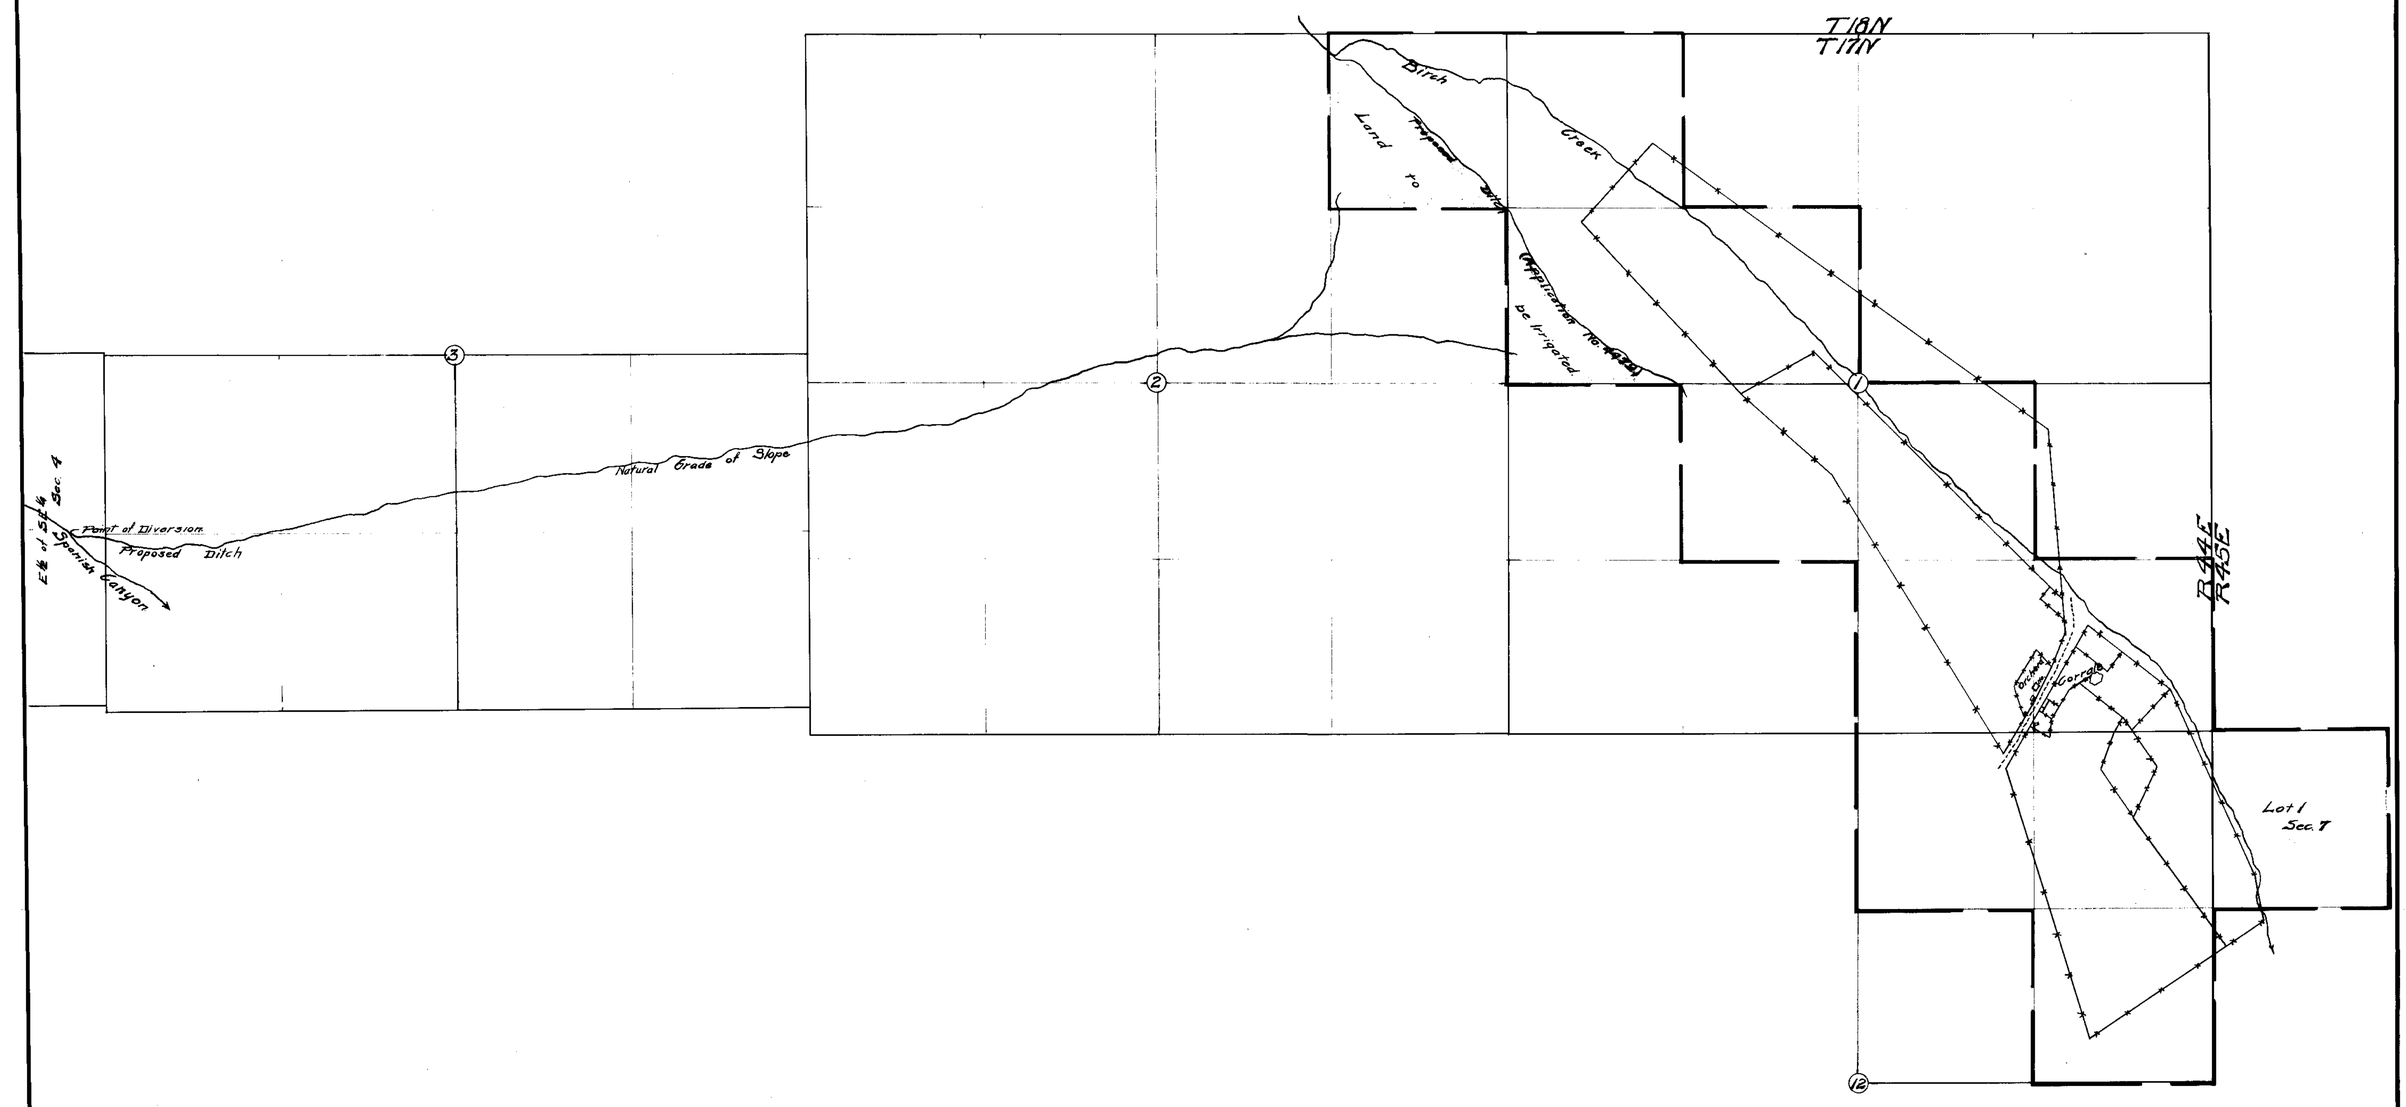

STATE OF NEVADA,
COUNTY OF ELKO } ss.

C.F. DeArmond being first duly sworn, deposes and says that the above map is a true and accurate plat of the Pete Arena Irrigation works, as taken from the field notes of a survey made by me or under my supervision and direction, completed on the 12th day of June 1917; that such survey was made at the instance of Pete Arena Company, and the map represents the works described in application No. 4478, together with the location of streams and ditches in the immediate vicinity.

C.F. DeArmond
Engineer

Subscribed and sworn to before me this 8th day of Sept. 1917

C.B. Henderson
Notary Public in and for Elko County, Nevada

MAP
TO ACCOMPANY
APPLICATION No. 4478
OF
PETE ARENA COMPANY
OF
AUSTIN LANDER COUNTY NEVADA
SOURCE - SPANISH CANYON
SURVEYED BY C.F. DeArmond
DATE OF SURVEY: June 11-12, 1917
Scale 1 Inch = 600 FT

4478