SECTION	SUBDIVISION	TOWNSHIP	RANGE	CULTIVATED ACREAGE	DESCRIPTION OF CULTURE	DATE OF FIRST CULTURE
7	NW¼ NW¼ SE¼ NW¼	22N	44 E			
"	NE¼ SW¼ SW¼ SE¼	"	"	30		
18	SE¼ NE¼ N½ NE¼	"	"	20		
17	SW¼ NW¼ NW¼ SW¼	"	"	10		

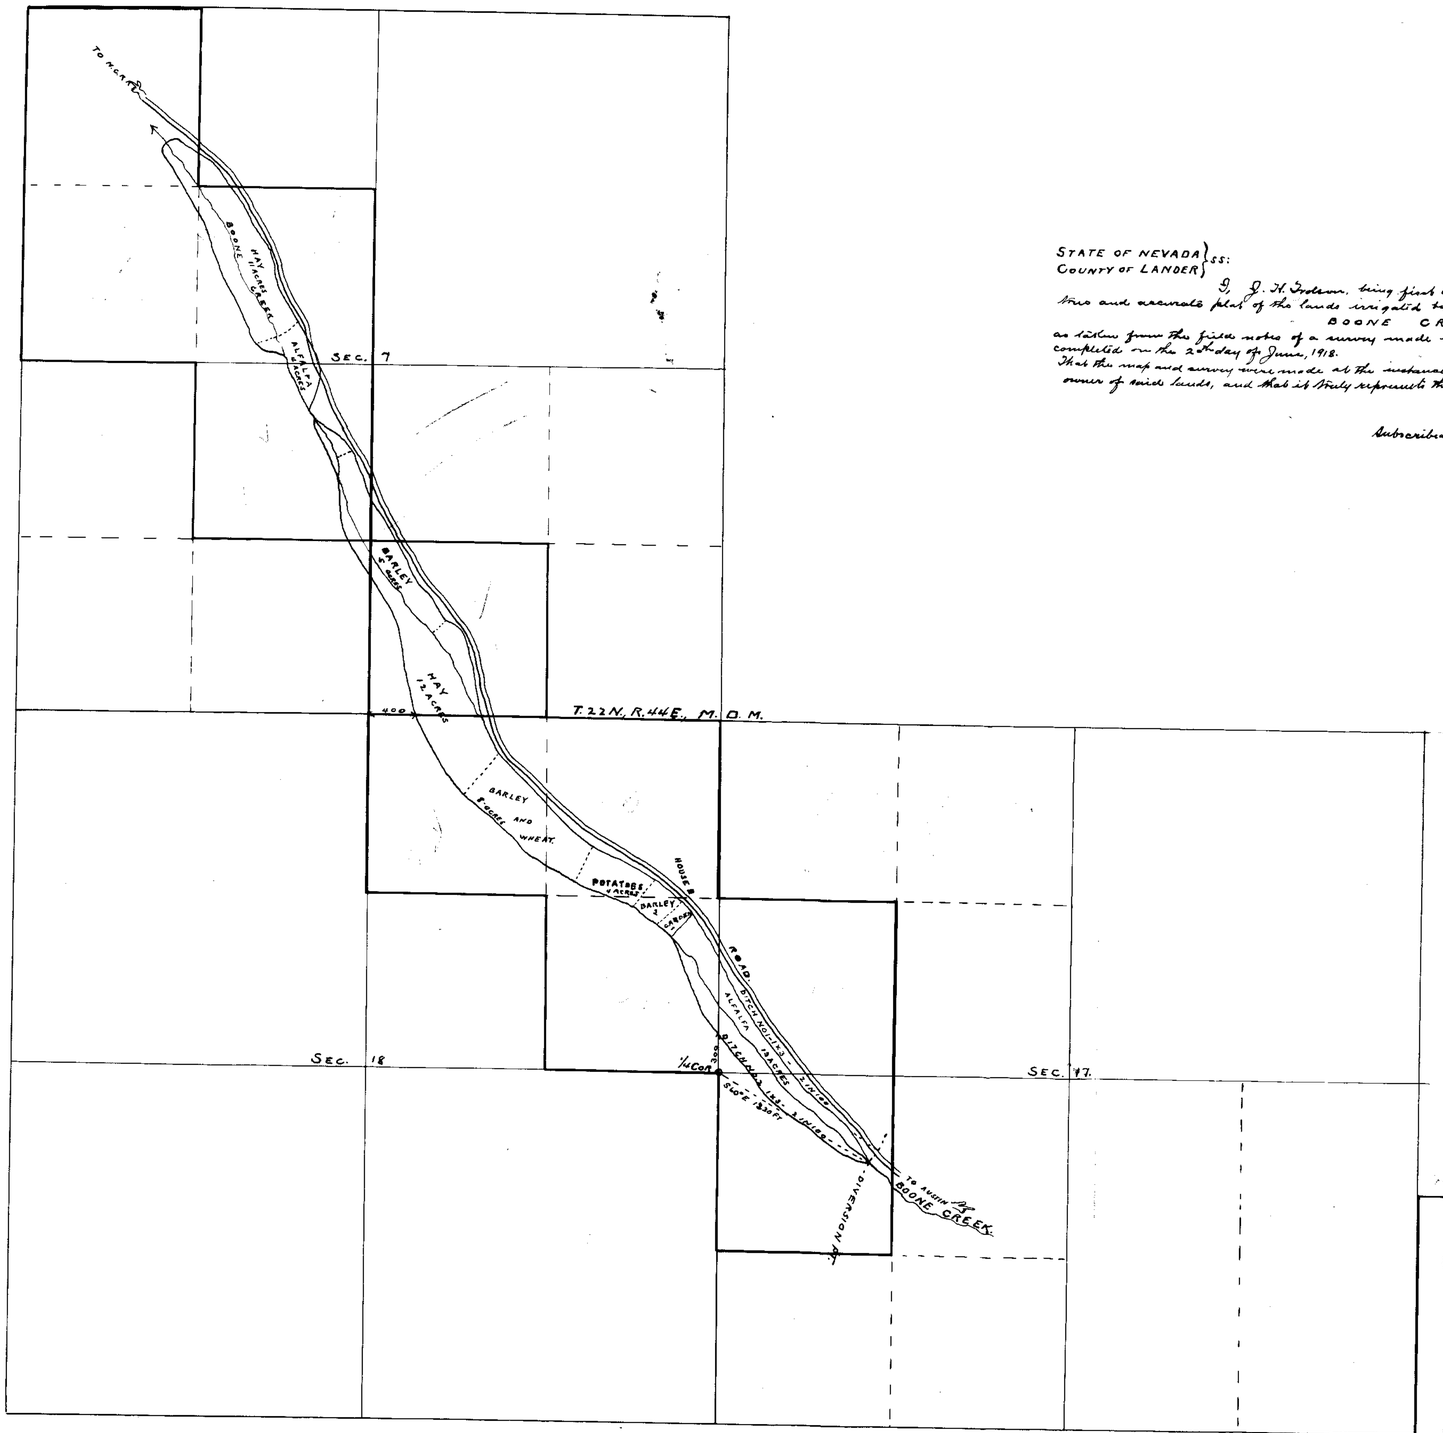

STATE OF NEVADA }
COUNTY OF LANDER } SS:

I, J. H. Trolson, being first duly sworn, depose and say that the above map is a true and accurate plat of the lands irrigated by

BOONE CREEK,

as taken from the field notes of a survey made by me, (or under my supervision and directions). completed on the 24th day of June, 1918.

That the map and survey were made at the instance of Joseph Eason and Elizabeth Maud Eason, his wife, owner of said lands, and that it truly represents the irrigated lands of said creek.

J. H. Trolson,
Surveyor.

Subscribed and sworn to before me this 24th day of June 1918

Lena I. Scinchetti
Notary Public in and for Lander Co. Nevada

1985 June 20, 1933

OWNERS — JOSEPH AND ELIZABETH MAUD EASON

SOURCE BOONE CREEK

No 4509

4509