| SECTION | SUB-DIVISION | TOWNSHIP | RANGE | CULTIVATED ACREAGE | DESCRIPTION OF CULTURE | DATE OF FIRST CULTURE |
|---|---|---|---|---|---|---|
| 17 | SW¼ SE¼ E½ SW¼ | 22 N | R 44 E | 20 | OATS - HAY | |
| 20 | NE¼ SE¼ W½ NE¼ | " | " | 45 | HAY - GRAIN - POT. | |
| 21 | SE¼ NW¼ N½ SW¼ | " | " | | | |
| " | NE¼ NE¼ W½ NE¼ | " | " | 40 | " " " | |
| 22 | NW¼ NW¼ | " | " | 6 | HAY | |

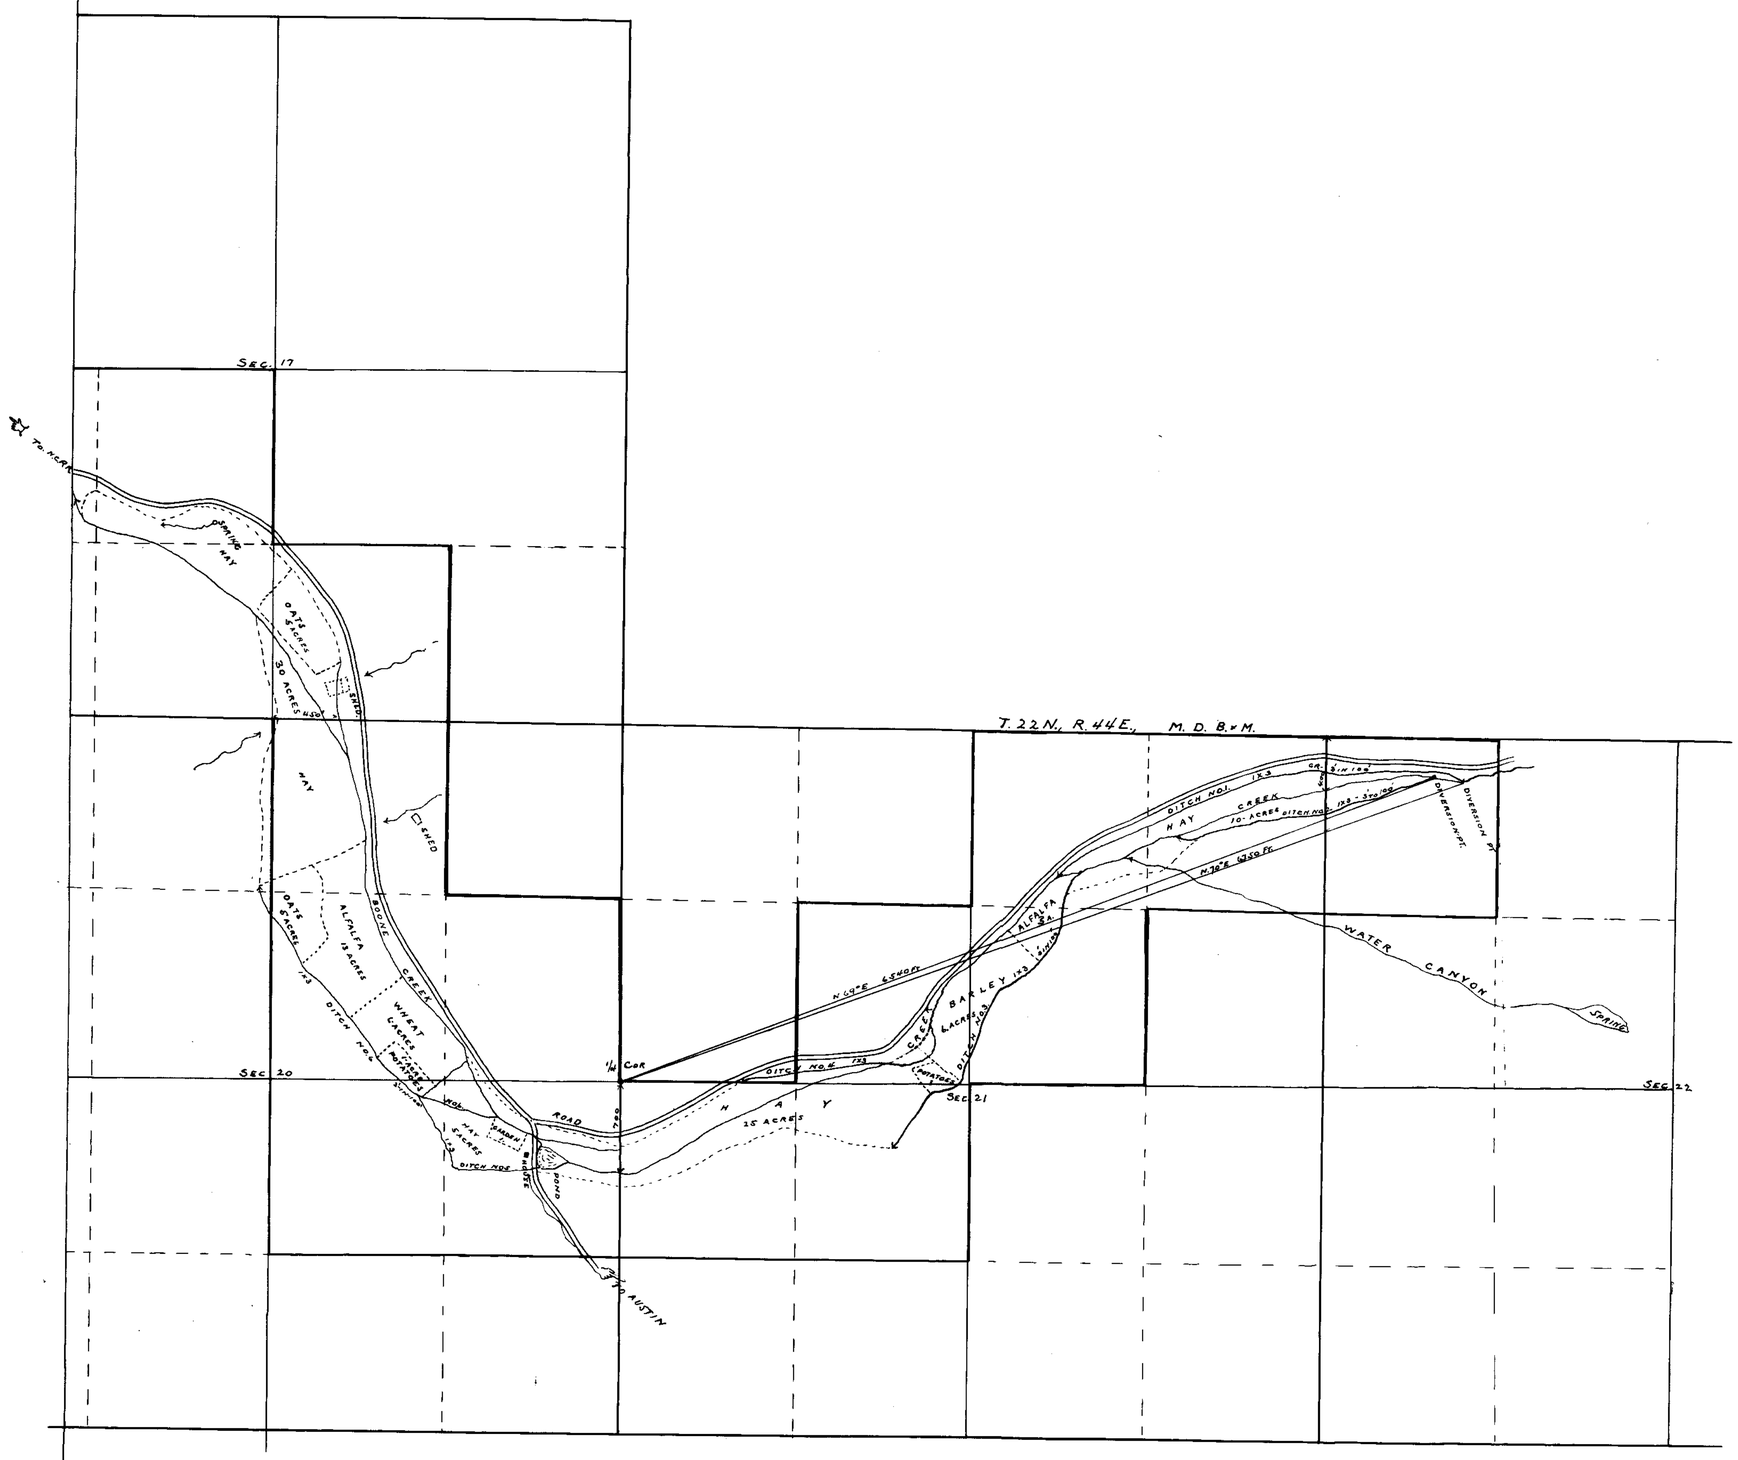


State of Nevada }
County of Lander } ss

J. H. Jackson, being first duly sworn, deposes and says that the above map is a true and accurate plat of the lands irrigated by BOONE CREEK as taken from the field notes of a survey made by me, (or under my supervision and direction) completed on the 20th day of June 1918.

That the map and survey were made at the instance of James Litster owner of said lands, and that it truly represents the irrigable lands of said Creek.

J. H. Jackson, Surveyor.

Subscribed and sworn to before me, this 24th day of June 1918

Dora C. Scinchetti

Notary Public in and for Lander County, Nevada

OWNER JAMES LITSTER

SOURCE BOONE CREEK

No. H-510

4510