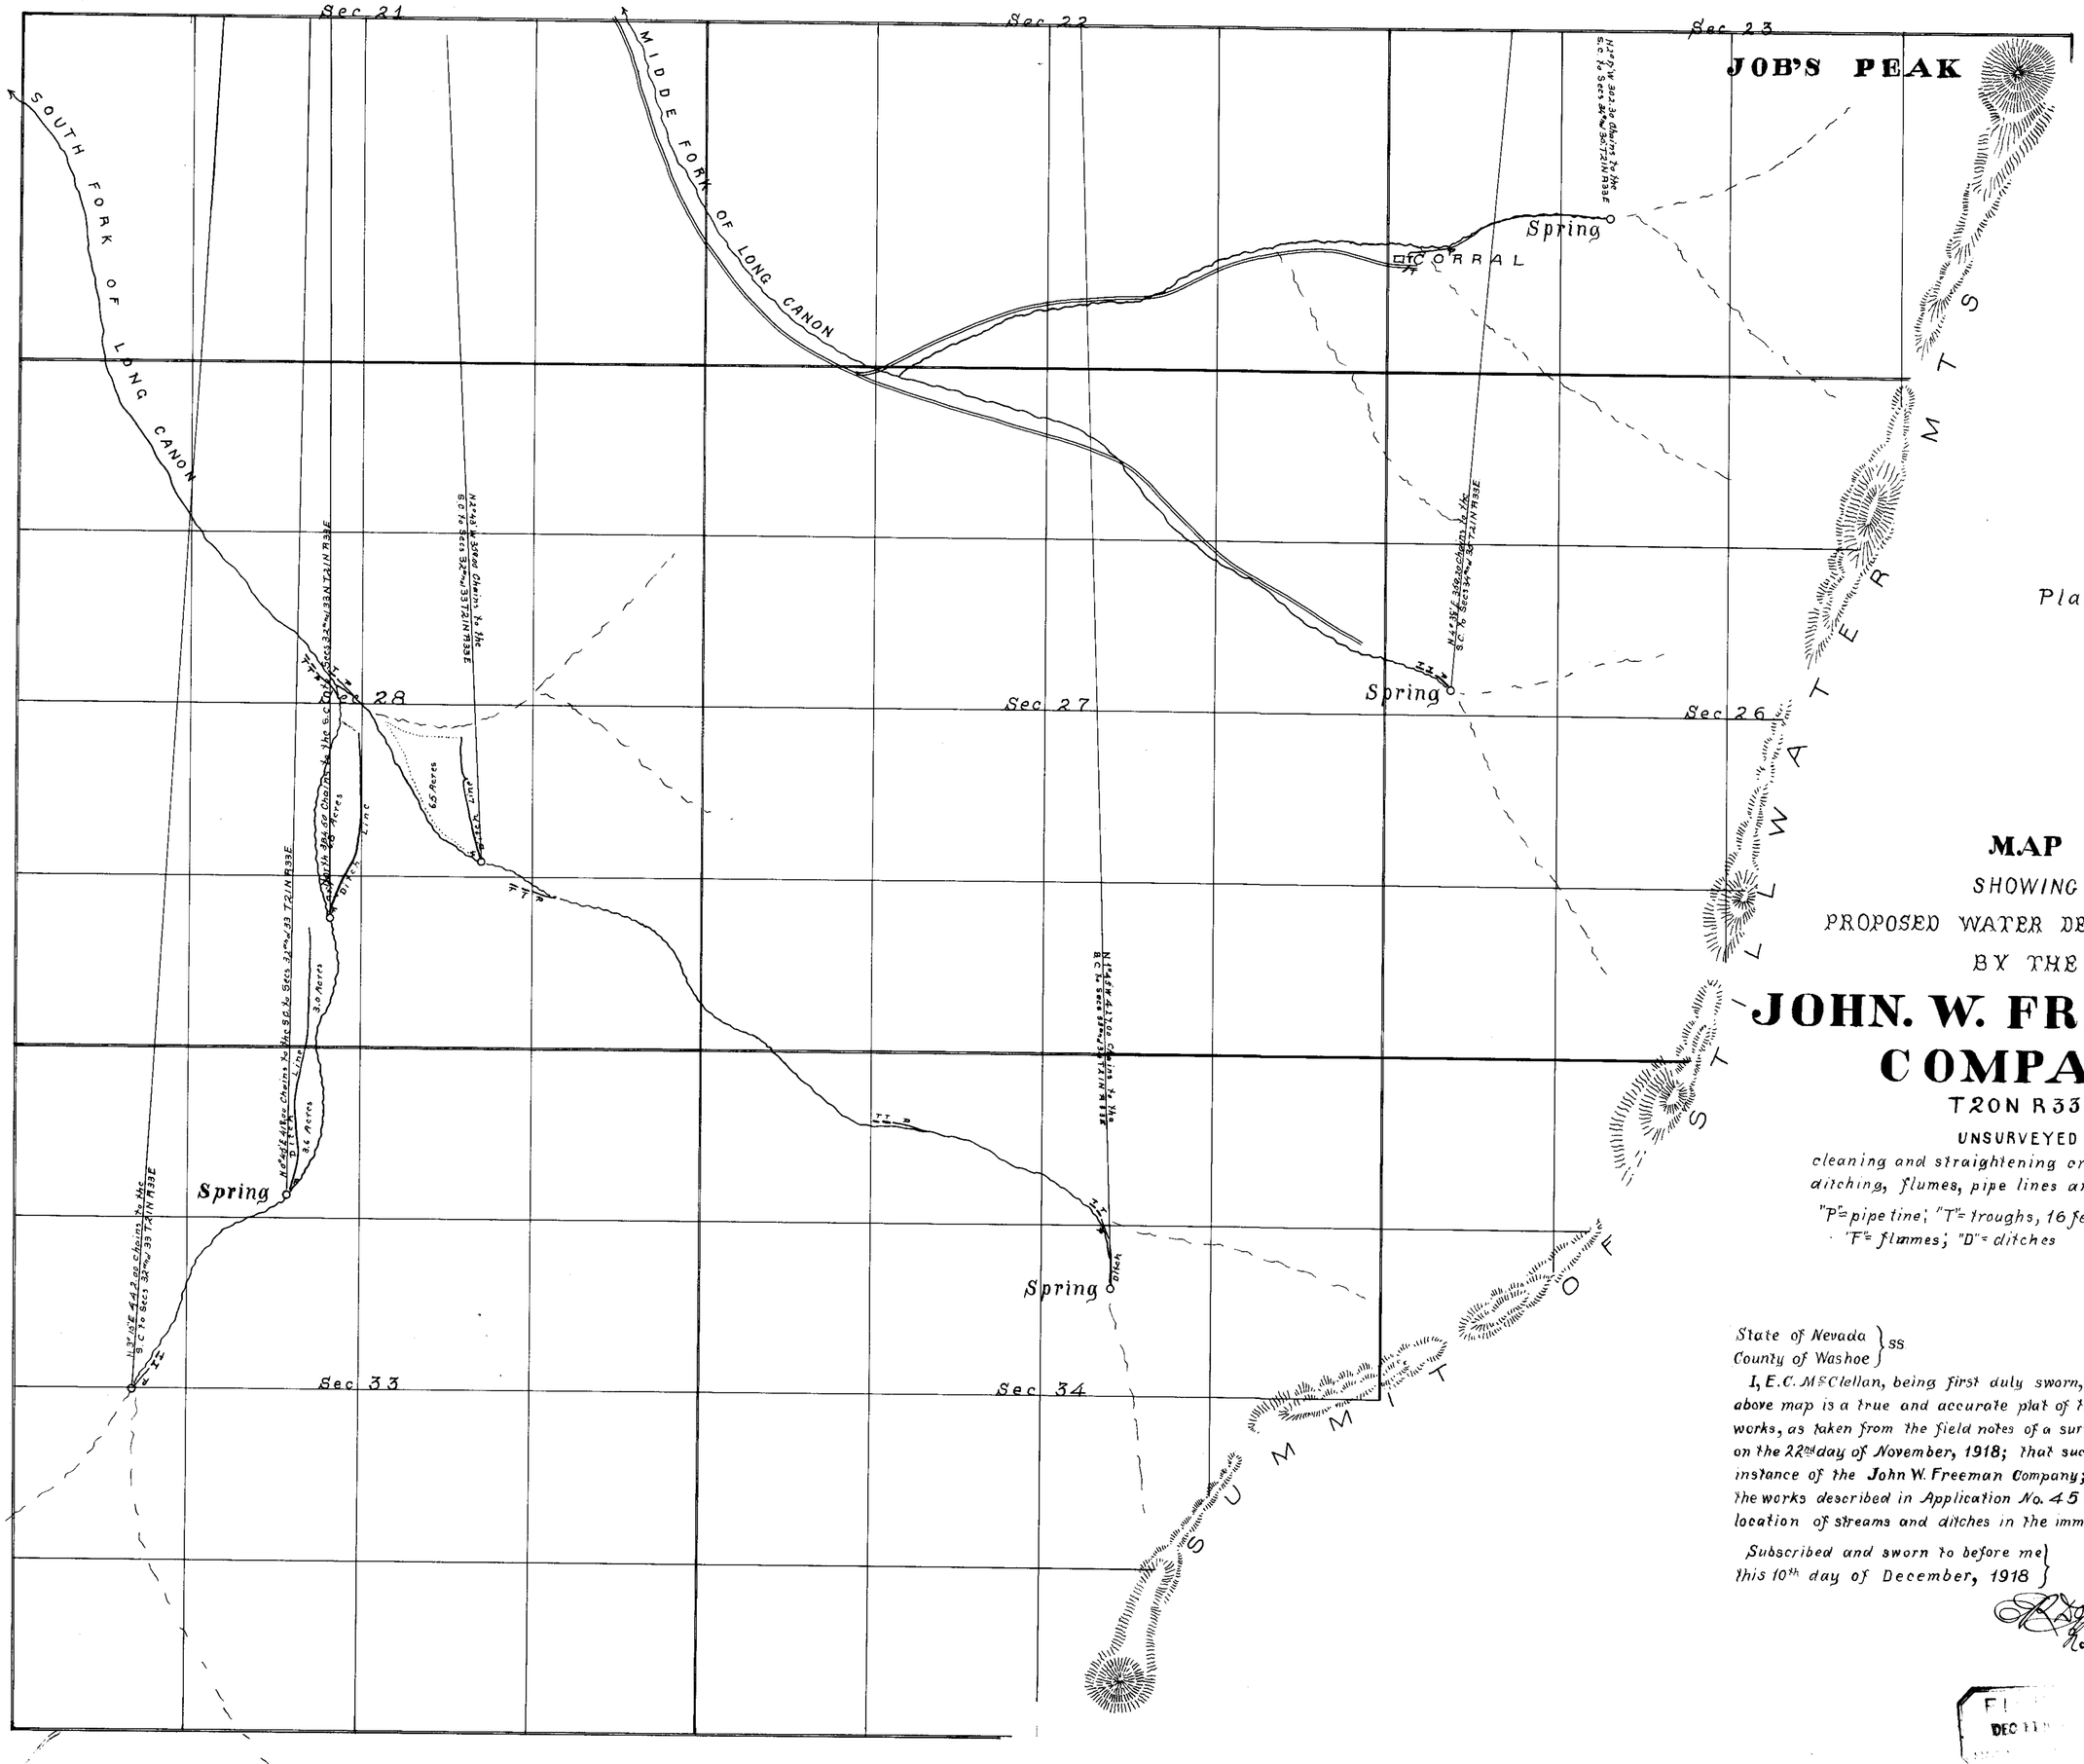

Plat B

MAP

SHOWING

PROPOSED WATER DEVELOPMENT

BY THE

JOHN. W. FREEMAN COMPANY

T20N R33E

UNSURVEYED

cleaning and straightening creek channels
ditching, flumes, pipe lines and troughs

"P"= pipe line; "T"= troughs, 16 feet long
"F"= flumes; "D"= ditches

State of Nevada } ss.
County of Washoe }

I, E.C. McClellan, being first duly sworn, depose and say that the above map is a true and accurate plat of the irrigation and watering works, as taken from the field notes of a survey made by me, completed on the 22nd day of November, 1918; that such survey was made at the instance of the John W. Freeman Company; that the map represents the works described in Application No. 4515, together with the location of streams and ditches in the immediate vicinity

Subscribed and sworn to before me this 10th day of December, 1918

E.C. McClellan,
Surveyor

Notary Public

FI
DEC 11

4515