Description of Craven Copper Co's pipe line location

Begginning at N-W cor. sec. 3, T37N, R31E
thence West 11673 ft to intake at spring,
thence S78°30'E 750 ft along the pipe, Course 1.
thence S38°30'E 350 ft Course 2
thence S.15°30'W 750 ft Course 3
thence S31°30'W 2000 ft Course 4
thence S36°30'W 5000 ft Course 5 to discharge
end of pipe at Mill Site.

STATE of Nevada
County of White Pine } SS.

I, Lindsay Duncan, Mem. Am. Soc. C.E.; do hereby solemly swear that above description of Craven Copper Co's pipe line is correct to the best of my knowledge and belief. So help me God.

Lindsay Duncan

Sworn & Subscribed to before me, this 11 day of December 1913

Max Harmon
Notary Public in and for said County of White Pine

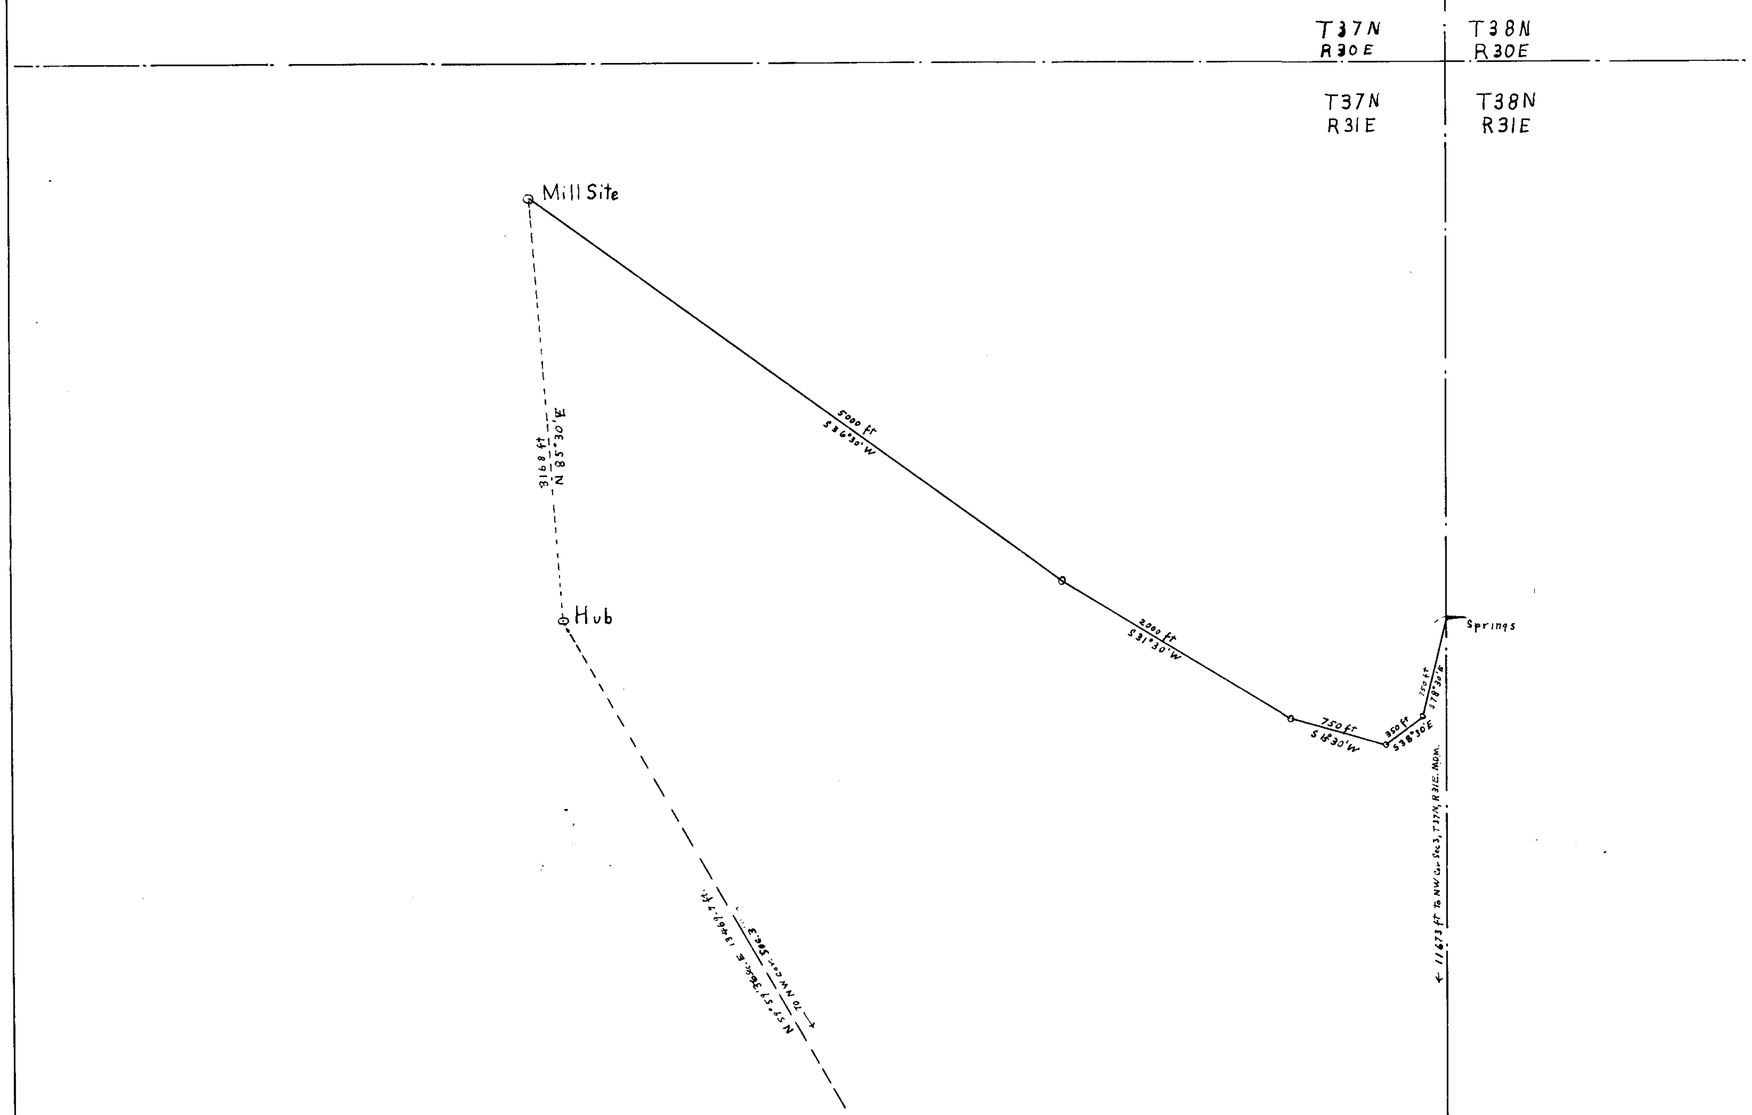


N

Craven Copper Company
Proposed Pipe Line

Scale - 600 ft - 1"

12-10-13
L Duncan

DEC 17

4520