Section	Sub division	Twp	Range			
23	SW¼ NE¼	23 N	48 E			

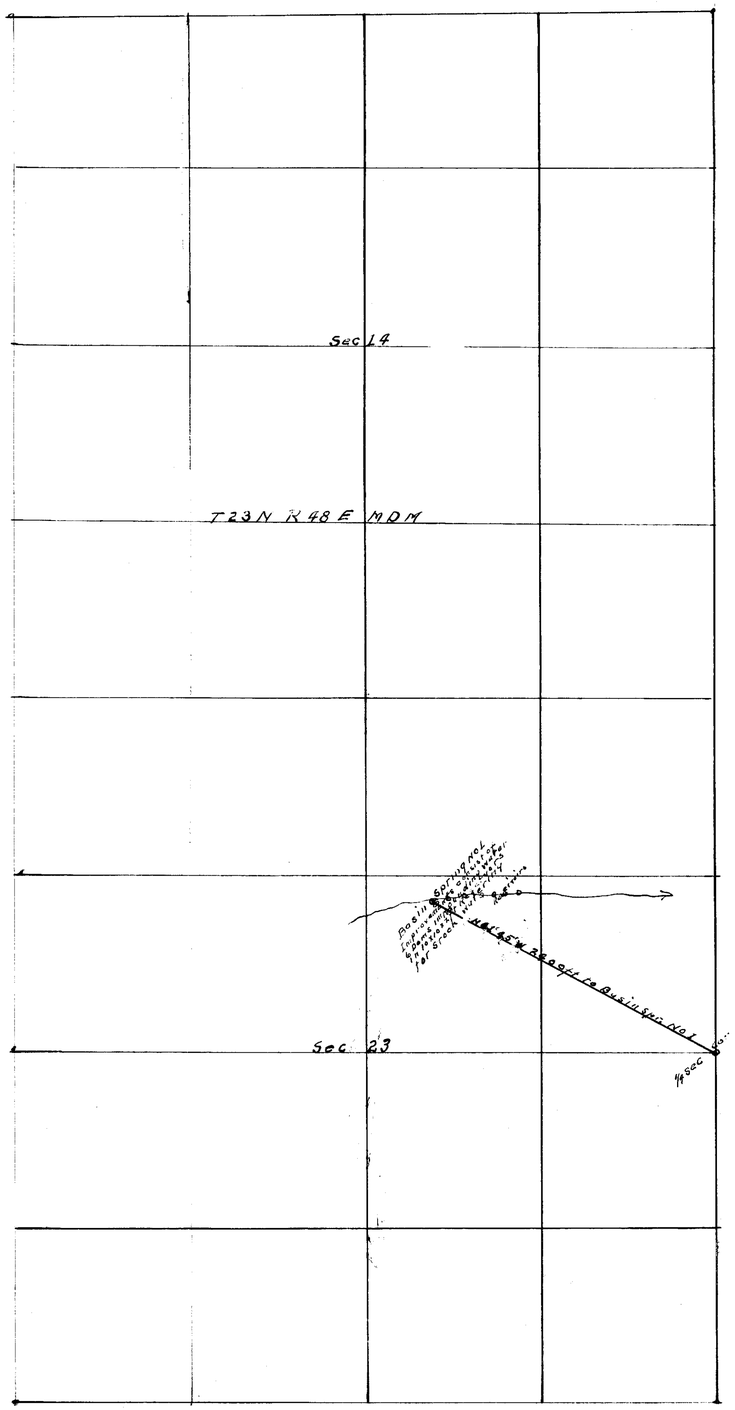

MAP OF APPROPRIATION OF WATER BY BERNARD AND PETER DEMALE, EUREKA COUNTY, NEVADA.

State of Nevada } ss
County of Eureka }

I Clarence Johnson being first duly sworn dupes and say that the above map is a true and accurat plat of the lands and spring appropriated and used by Bernard and Peter Demale, as taken from the field notes of a survey made by me completed Aug 21st 1925
That the map and survey were made at the instance of Bernard and Peter Demale vested owners of said Spring and that it truly represents the location thereof

Subscribed and sworn to before me this 27 day of Aug 1925

Clarence Johnson
Surveyor

Edgar Eastlick
Notary Public in and for
Eureka County Nevada

Scale 1 inch equals 600 ft

FILED
Aug. 31, 1925
STATE ENGINEER

Permit No. 1196, Bk. 5 Issued March 30, 19[illegible] for 0.015 c.f.s. stock

4527