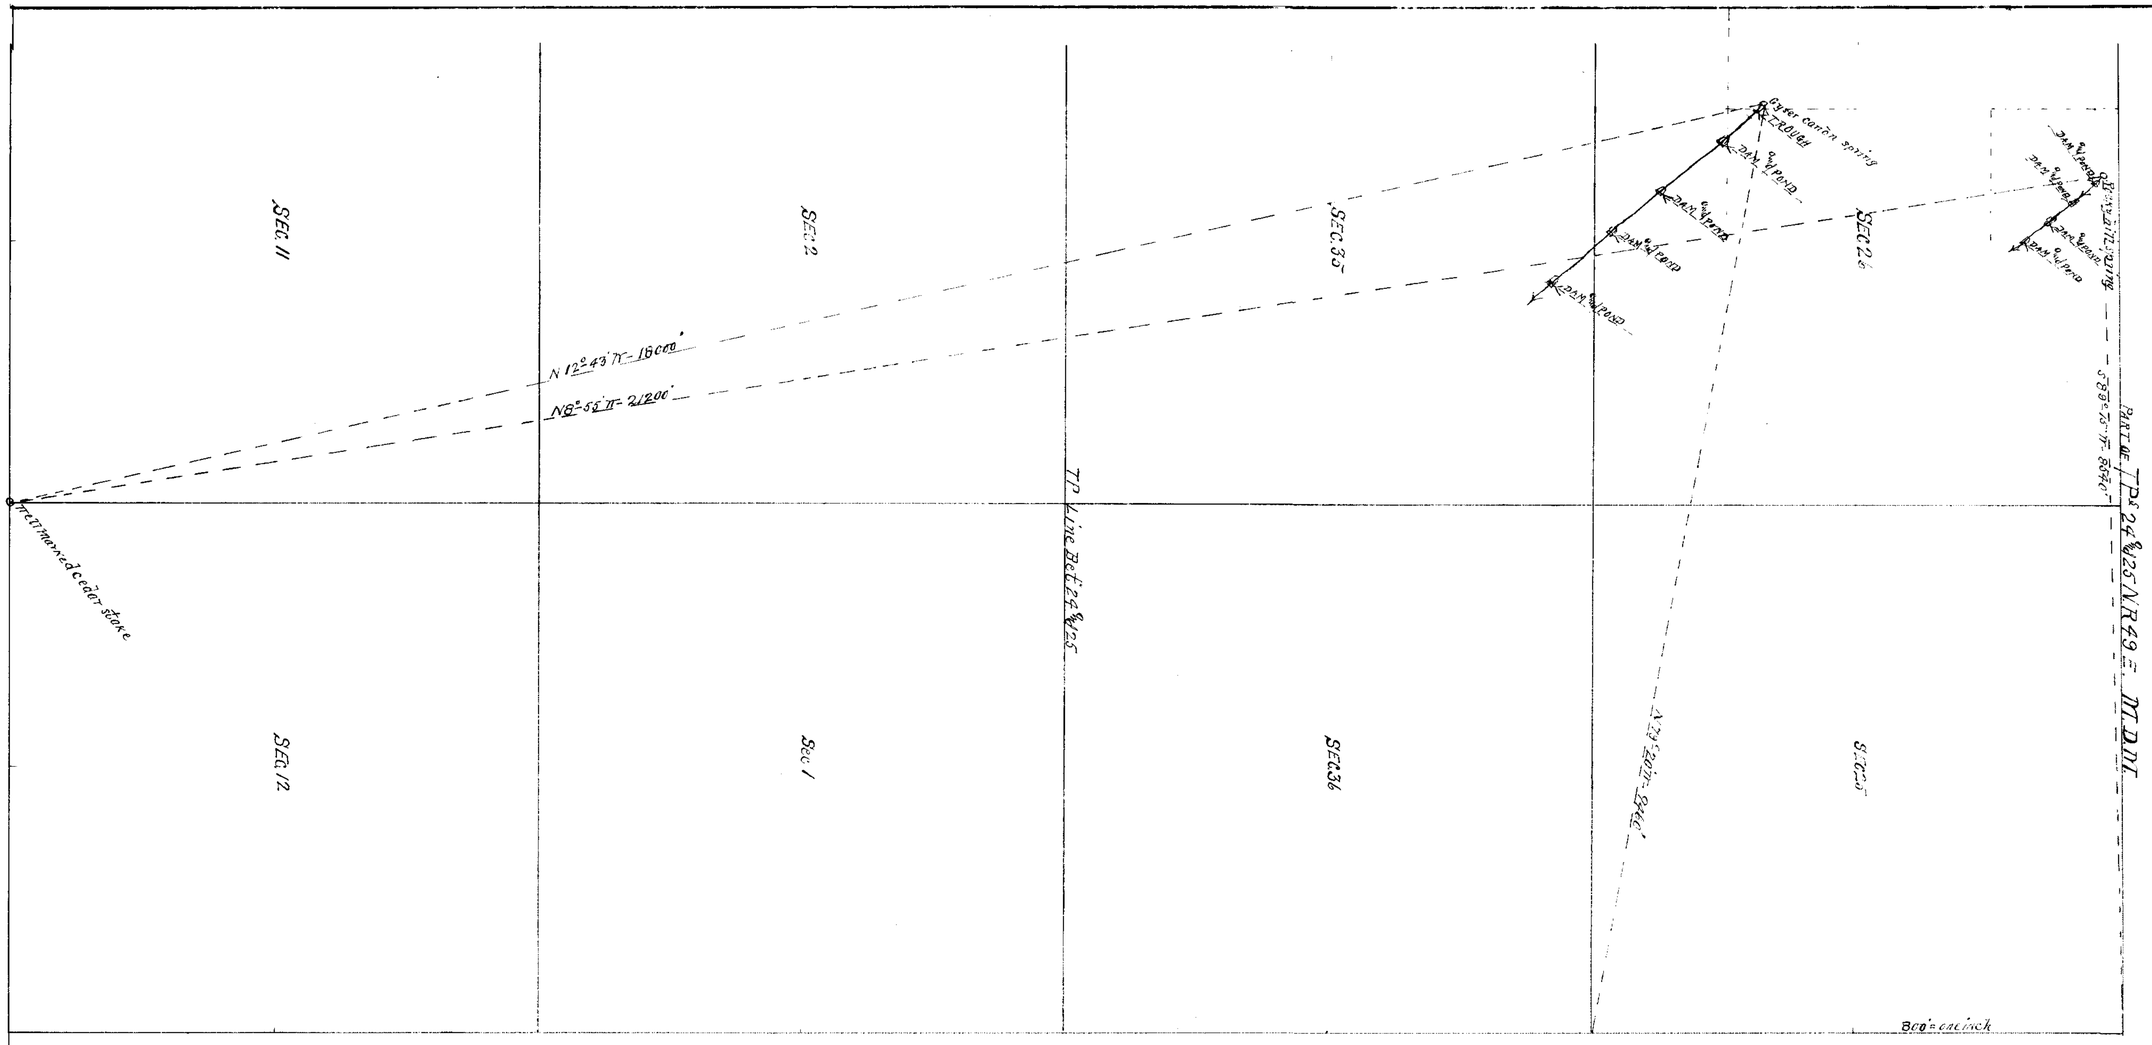

Proof of appropriation = MAP = serial Nos. 4530 & 4531
showing the two springs sought by Damele Bros.
State of Nevada } SS.
County of Elko }

C. M. Haws, being first duly sworn, deposes & says that the above map is a fairly accurate Plat of the Springs sought by the DAMELE Bros. as taken from the field notes of a survey made by me on the 14th day of Mch 1918.
that the map & survey were made at the instance of claimants of said springs & that it fairly shows the conditions there found by me

C. M. Haws Surveyor

subscribed & sworn to before me
this 18th day of Mch 1918

Notary Public, in & for Elko county Nevada.

Under No. 4530 [illegible] 1121, Bk. 5 June 2, 1925 for 0.0075 c.f.s.

Under No. 4531 [illegible] 1122, Bk. 5 June 2, 1925 for 0.0075 c.f.s.

= MAP =
showing as near as possible the location of two small springs sought to be appropriated by Damele Bros. Tony & stove of Tonkin Eureka Co. Nevada. all the waters thereof desired
Surveyed June 1st & 2d by C. M. Haws Surveyor

4530 - 4531