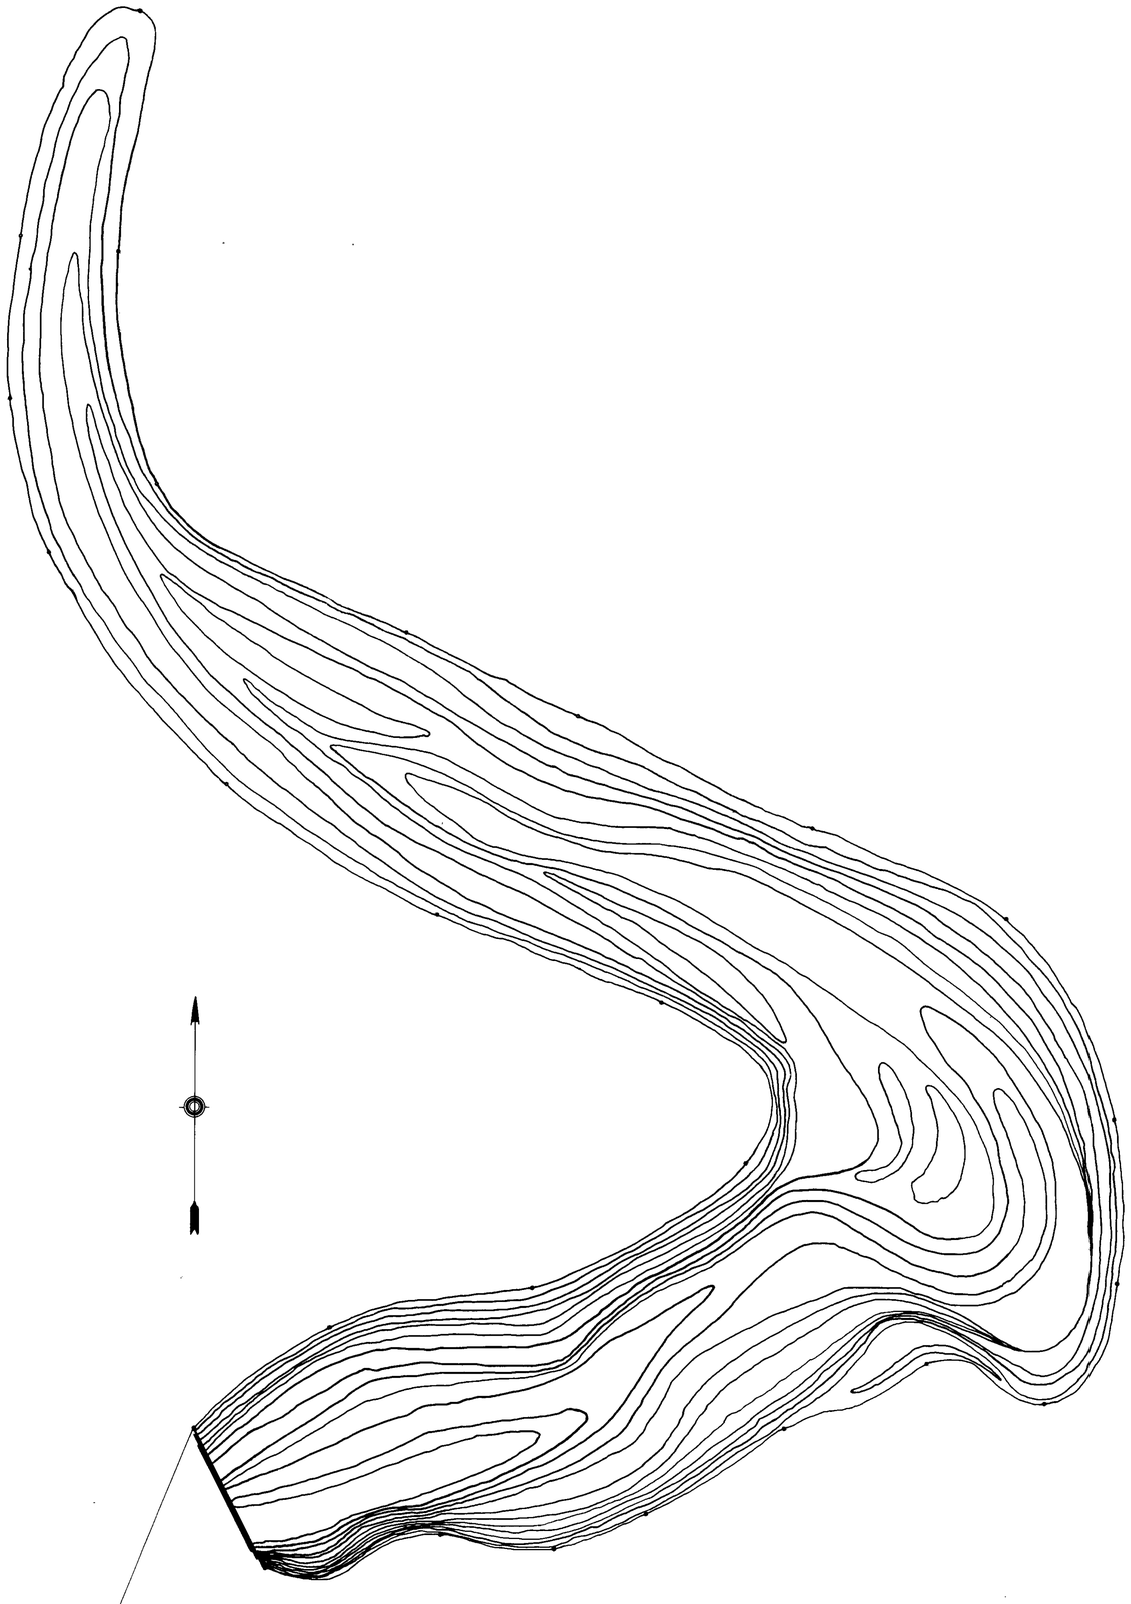

NOTE.
4240' – S.22°W. TO A POINT 22.9' S. OF BRIDGE 19A ON THE PIOCHE BRANCH OF THE LOS ANGELES AND SALT LAKE R.R. POINT MIDWAY BETWEEN RAILS MARKED WITH NAIL IN TIE 332.5' FROM M.P.19.

S.22°W. 4240'

STATE OF NEVADA }
COUNTY OF ORMSBY } ss.

I, W.T. HOLCOMB, being first duly sworn, depose and say that the above map is a true and accurate tracing of a map made by the U.S.D.A. Irrigation Investigation, as taken from the field notes of a survey made by the U.S.D.A. Irrigation Investigation completed on the 2nd day of May 1917.

That the tracing was made at the instance of G.P. RONNOW, ET AL, owner of said reservoir site.

W. T. Holcomb
Engineer.

Subscribed and sworn to before me, this 22nd day of JULY, 1920.
Wm Kennett, Clerk Supreme Court of Nevada

7-22-20

OFFICE OF STATE ENGINEER
CARSON CITY, NEVADA

HAMLITE CANYON RESERVOIR SITE

LINCOLN COUNTY
NEVADA

SCALE: 1" = 50'  CONTOUR INTERVAL = 2'
VOLUME = 49.5 Ac. Ft.

TRACED FROM U.S.D.A. MAP.