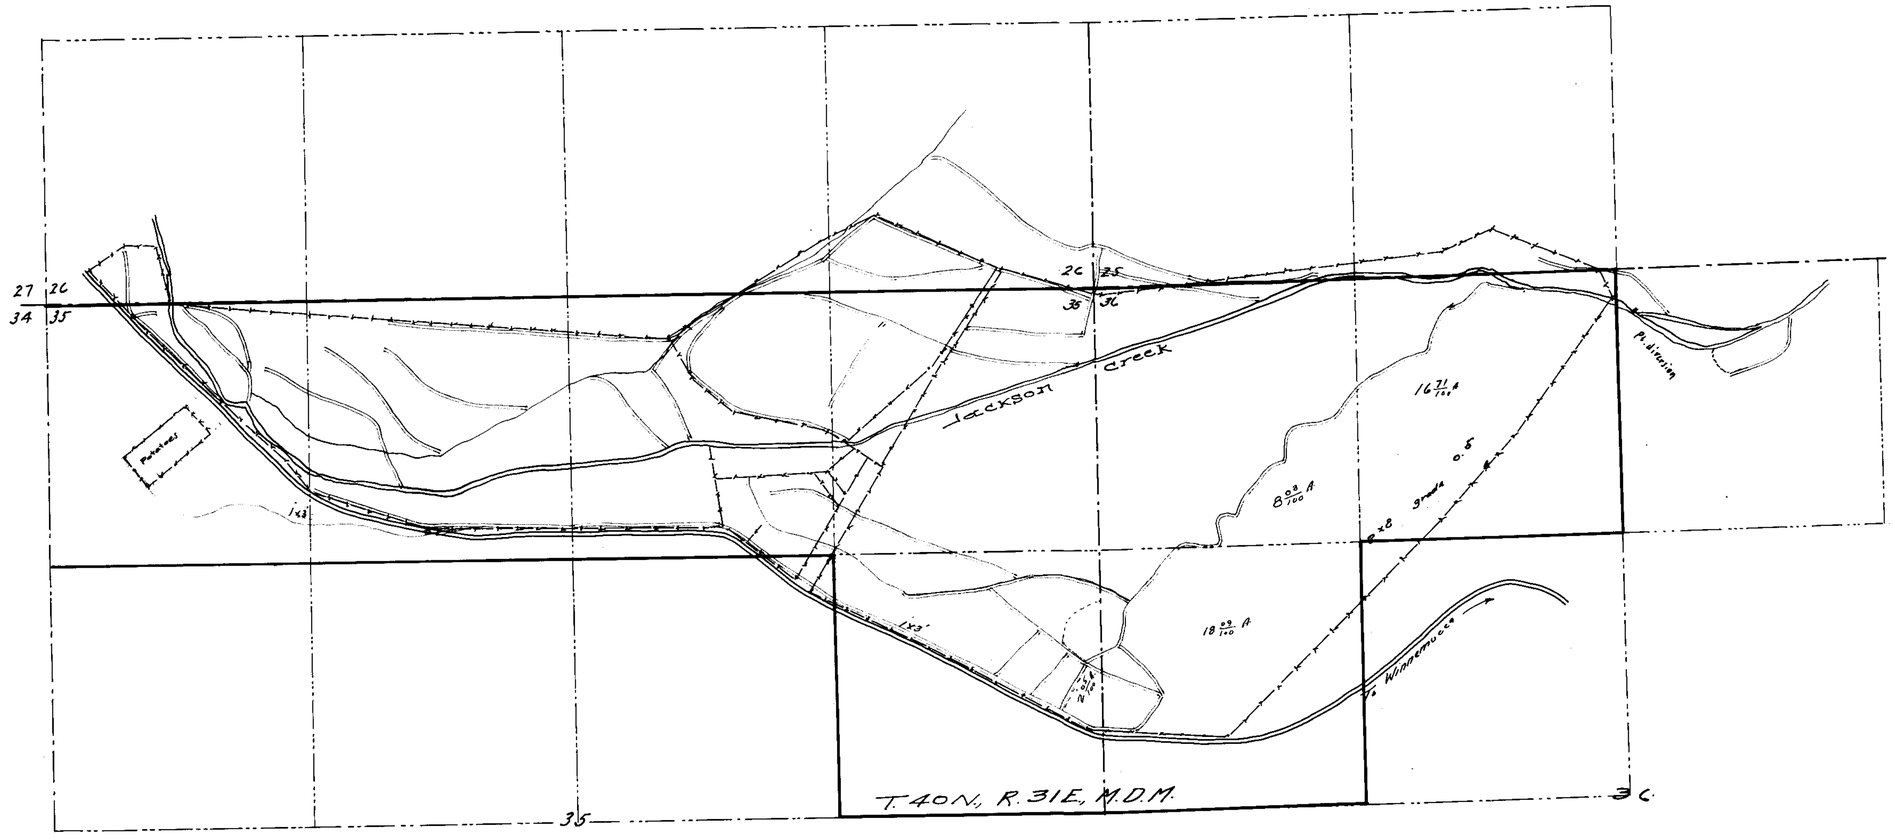

State of Nevada }
County of Humboldt }

I, H. H. Sheldon, being first duly sworn, depose and say that the above map is a true and accurate plat of the proposed irrigation works, as taken from the field notes of a survey made by me, completed on the 19th day of August, 1914; that such survey was made at the instance of O. L. Lay; that the map represents the works described in Application No. 4543, together with the location of streams and ditches in the immediate vicinity.

H. H. Sheldon, C.E.
Surveyor.

Subscribed and sworn to before me this 16th day of February, 1918

L. G. Wilson
Notary Public in and for Humboldt Co., Nevada.

MAP
OF
PROPOSED SYSTEM OF IRRIGATION
PERMIT No. 4543
FROM
JACKSON CREEK
O.L. LAY
HUMBOLDT COUNTY, NEVADA
FEB. 1917. SCALE 1" = 400'

4543