R. 50 E. M. D. B. & M.

T. 2 N

7	8	9	10	11	12
18	17	16	15	14	13
19	20	21	22	23	24
30	29	28	27		

CRYSTAL SPING
G. W. Falini

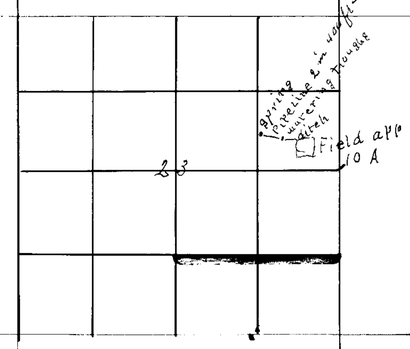

State of Nevada County of Nye W. A. Ray, being first duly sworn, deposes & says that the above map is a true and accurate plat of the Lands irrigated by Crystal springs, as taken from the field notes of a survey made by me completed on the 3rd day of August 1917.

That the map and survey were made at the instance G. W. Falini owner of said Lands, and that it truly represents the irrigated Lands of said G. W. Falini.

W. A. Ray
Surveyor

Scale 4" = 1 mile

July 31st 1918

L. E. Glass
County Clerk

4547

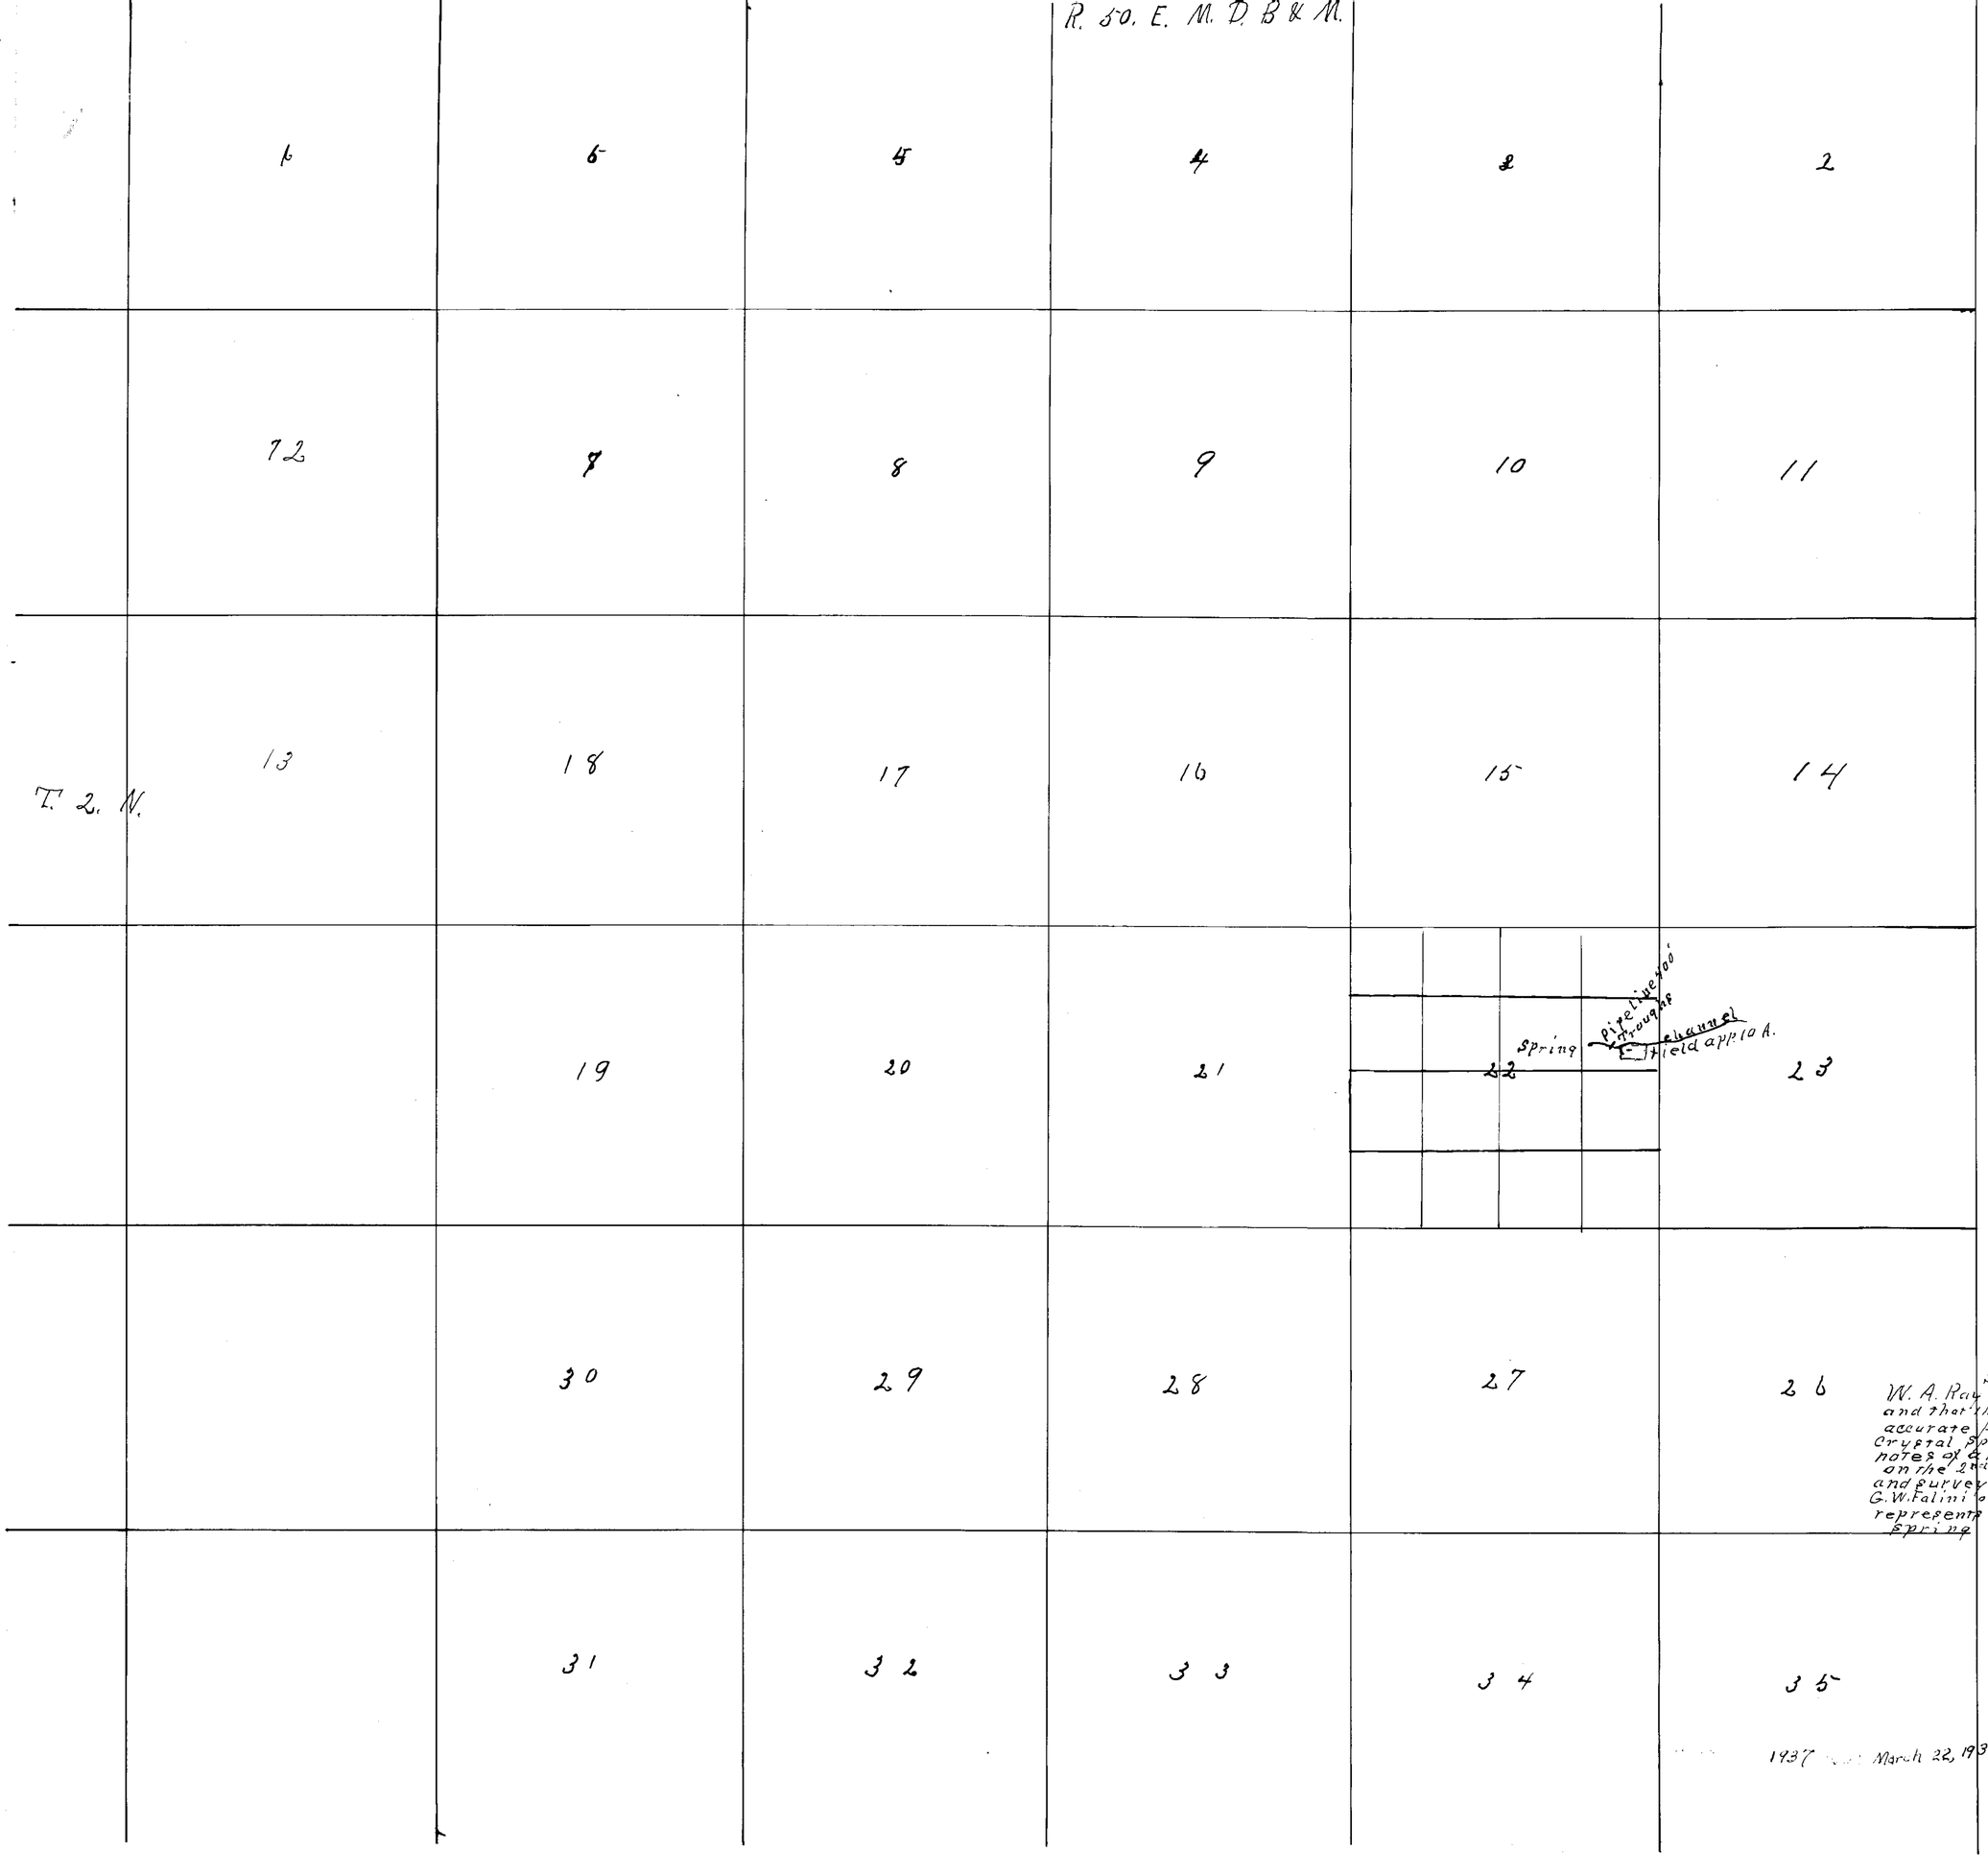

CRYSTAL SPRING
G. W. Falini

State of Nevada County of Nye.
W. A. Ray being first duly sworn, deposes and that the above map is a true and accurate plat of the lands irrigated by Crystal Spring as taken from the field notes of a survey made by me completed on the 2nd day of Aug. 1917. That the map and survey were made at the instance of G. W. Falini owner of said lands, and that it truly represents the irrigated lands of said Crystal Spring

W. A. Ray
Surveyor

Tonopah Nevada
Aug 28th 1918

L. E. Glass
County Clerk

Scale 4" = 1 mile

1937 March 22, 1933

Amended 4547