State Of Nevada } ss.
County of Elko

I, Herman B. Way, being first duly sworn, depose and say that the above map is a true and accurate plat of the Works for Stock Watering purposes as taken from the field notes of a survey made by me completed on the 7th day of June 1918; that such survey was made at the instance of the Utah Construction Co; that the map represents the Works described in Application No. 4555 together with the springs and ditches in the immediate vicinity.

Herman B. Way
Surveyor

Subscribed and sworn to before me this 24 day of June 1918.

A. R. Cave
Notary Public in and for Elko County, Nevada.
My Commission expires 3/4/19

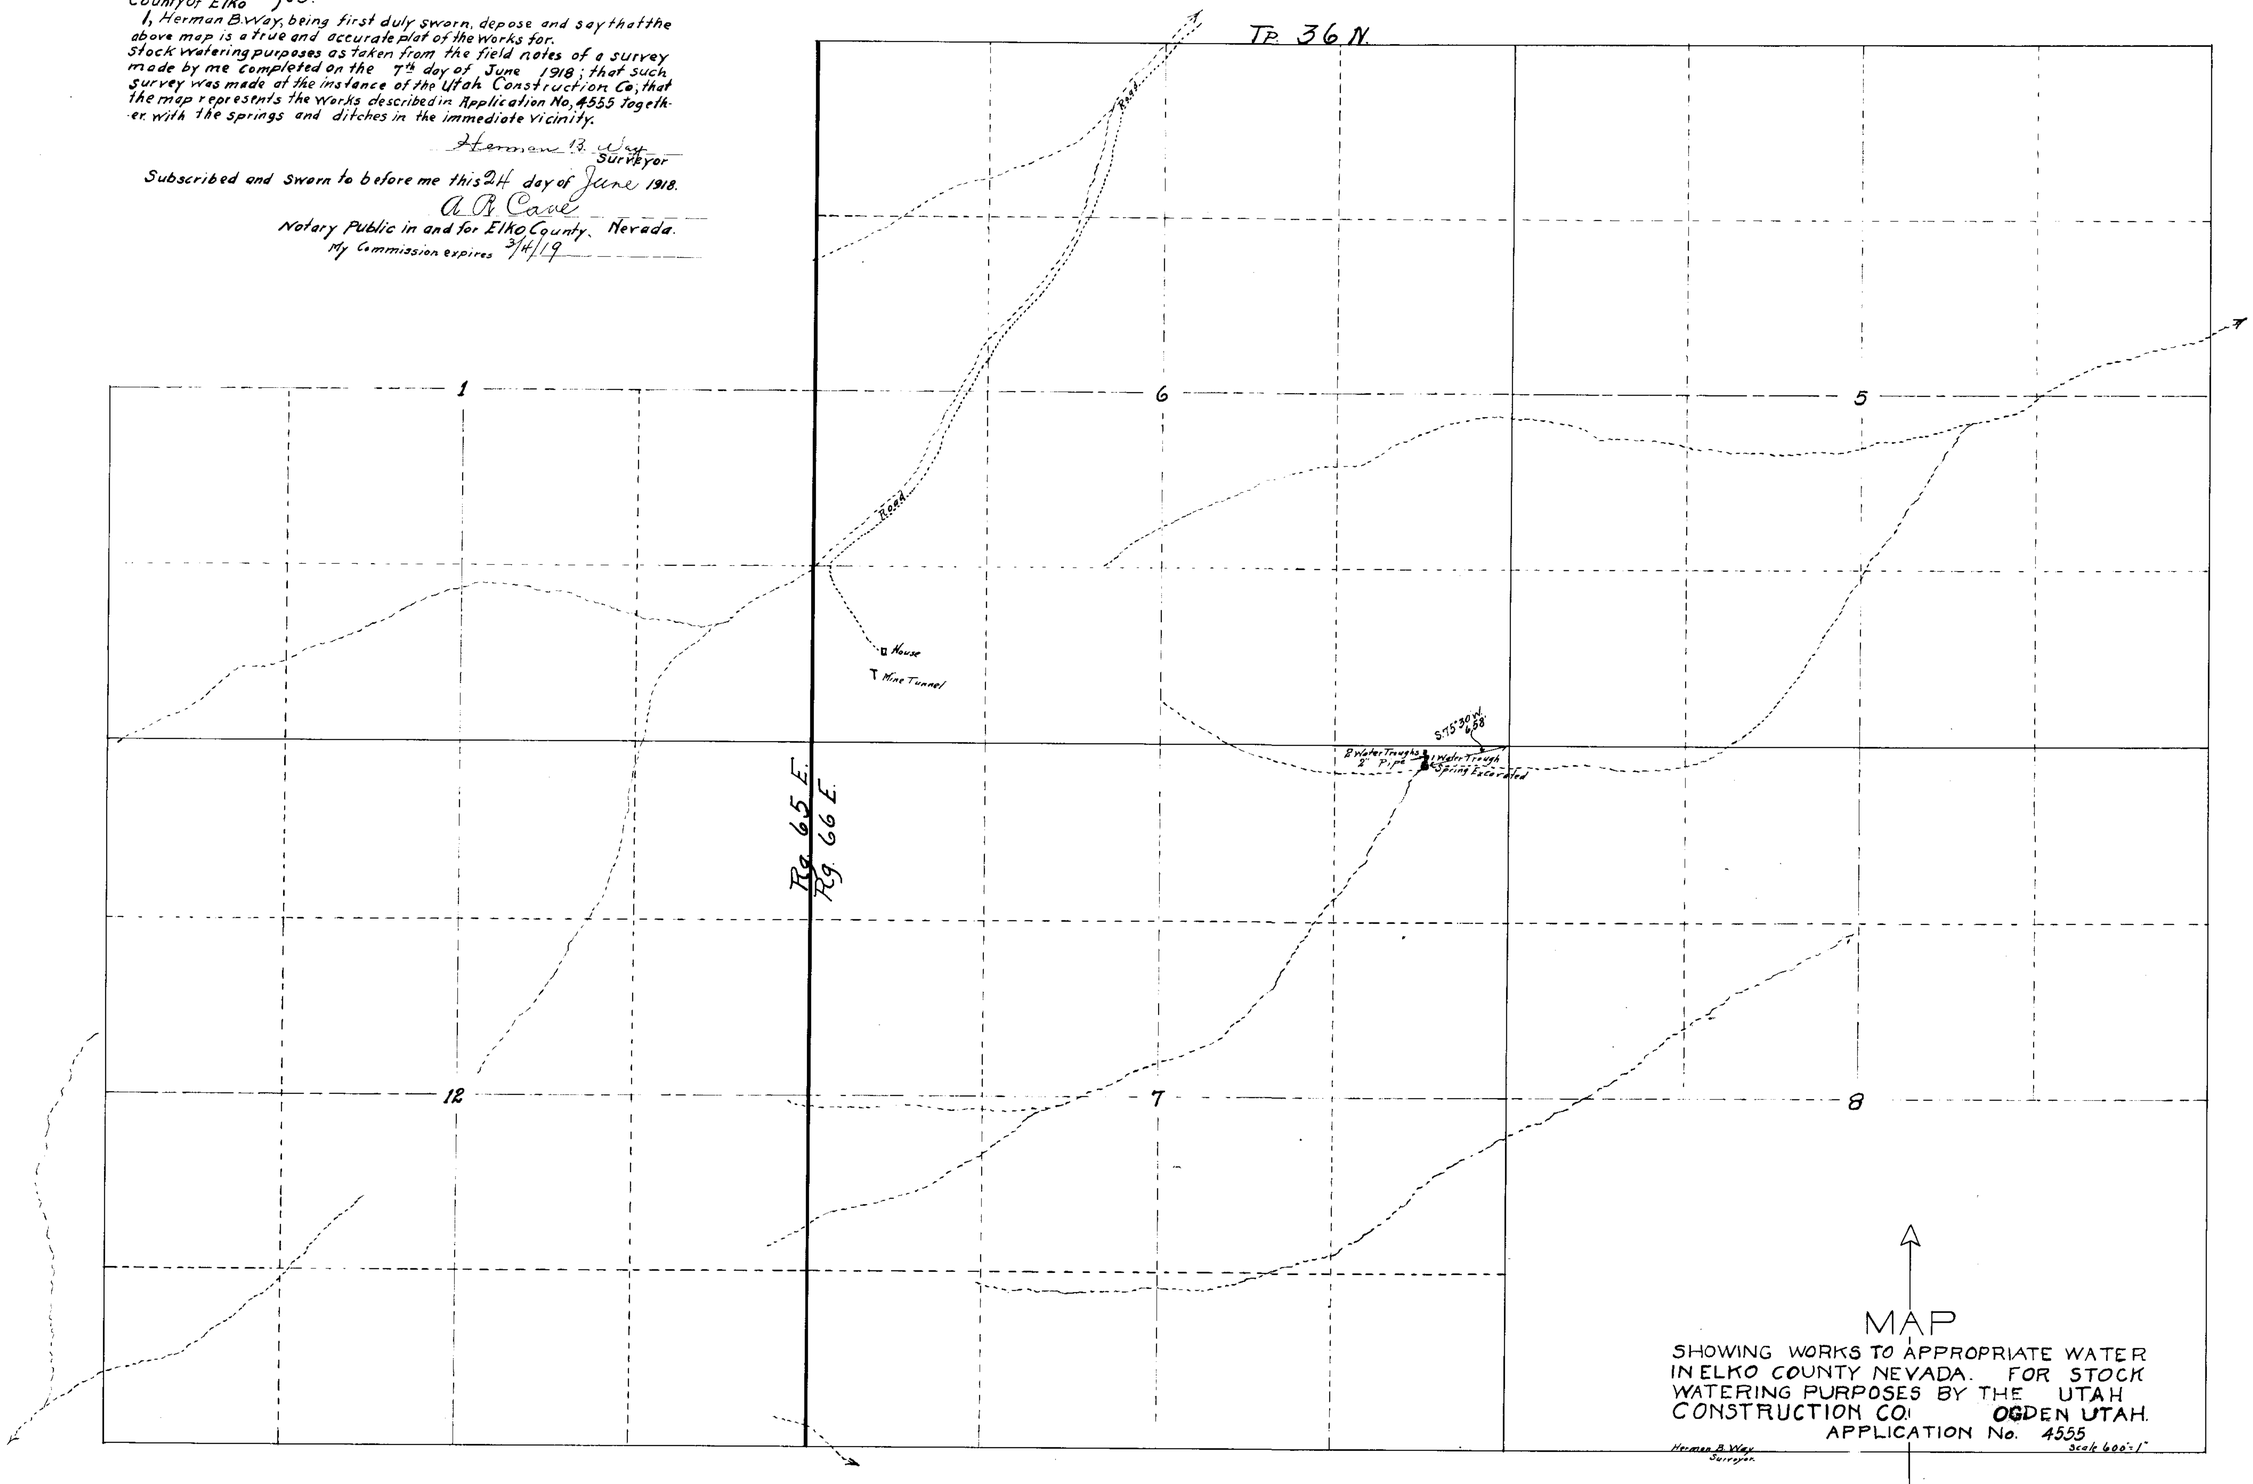

MAP
SHOWING WORKS TO APPROPRIATE WATER IN ELKO COUNTY NEVADA. FOR STOCK WATERING PURPOSES BY THE UTAH CONSTRUCTION CO. OGDEN UTAH.
APPLICATION No. 4555
Scale 600'=1"
Herman B. Way
Surveyor

510 BA.4 3-3-21
for 0.00 c.f.s.

4555