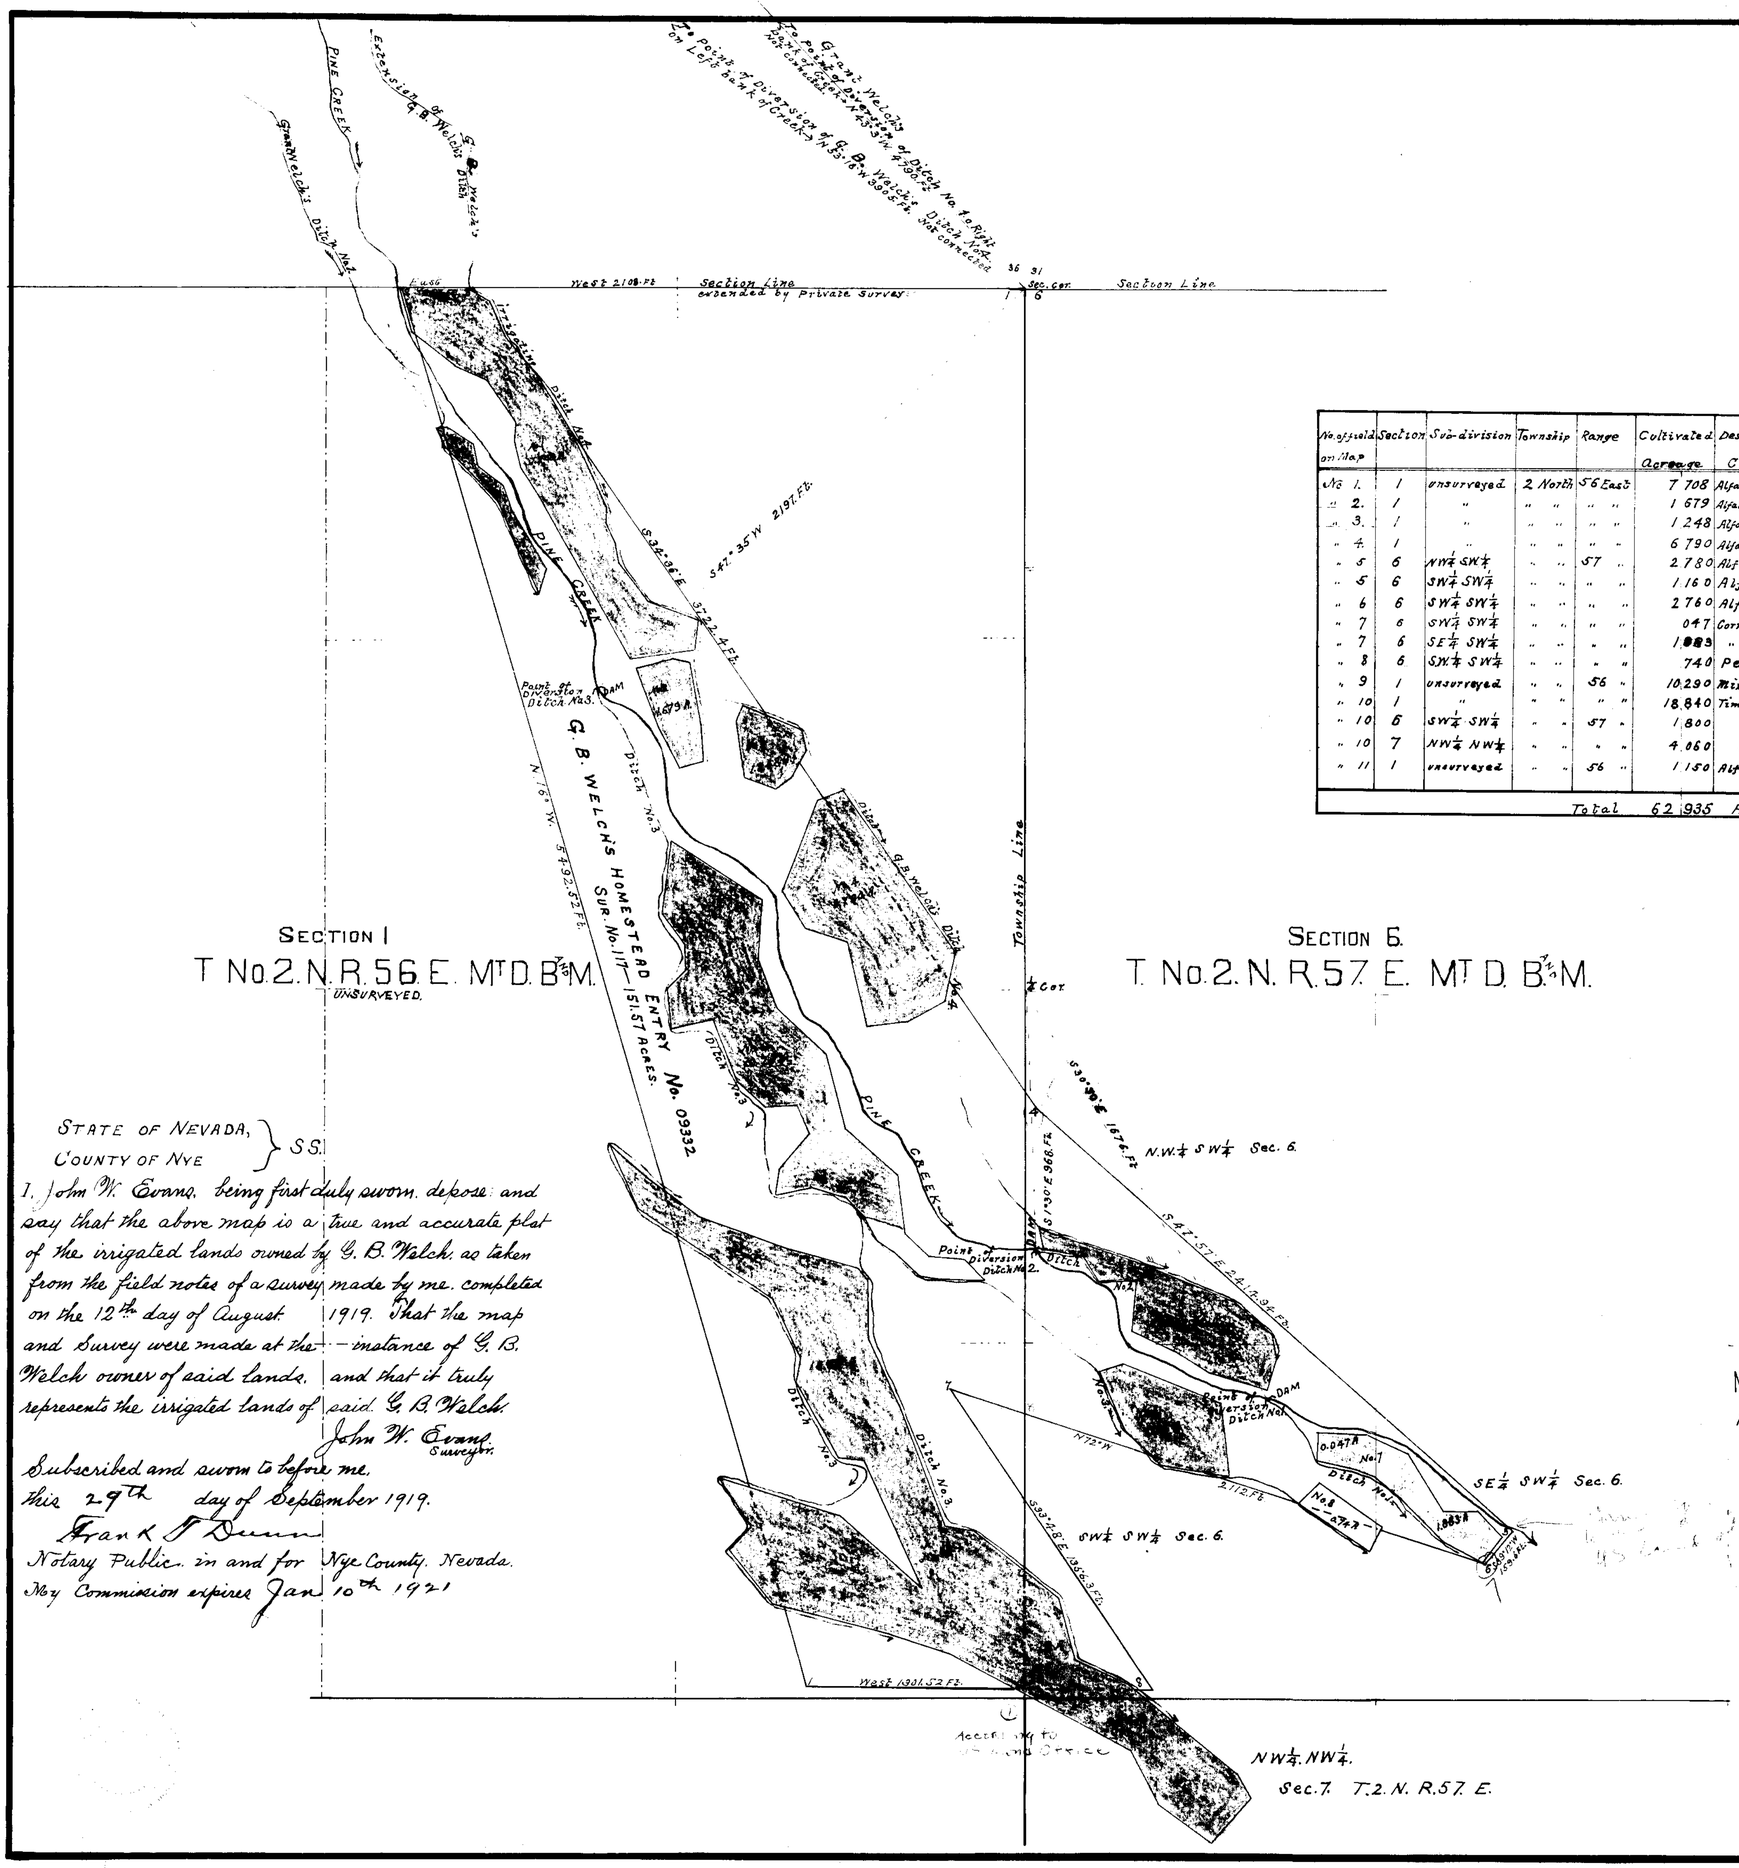

No. of field on Map	Section	Sub-division	Township	Range	Cultivated Acreage	Description of Culture	Date of first Culture
No 1.	1	unsurveyed	2 North	56 East	7 708	Alfalfa mixed crops	
" 2.	1	"	" "	" "	1 679	Alfalfa. grain	
" 3.	1	"	" "	" "	1 248	Alfalfa	
" 4.	1	"	" "	" "	6 790	Alfalfa. grain	
" 5	6	NW¼ SW¼	" "	57 "	2 780	Alfalfa	
" 5	6	SW¼ SW¼	" "	" "	1 160	Alfalfa	
" 6	6	SW¼ SW¼	" "	" "	2 760	Alfalfa	
" 7	6	SW¼ SW¼	" "	" "	047	Corn. garden	
" 7	6	SE¼ SW¼	" "	" "	1 883	" "	
" 8	6	SW¼ SW¼	" "	" "	740	Peas	
" 9	1	unsurveyed	" "	56 "	10 290	Mixed crops	
" 10	1	"	" "	" "	18 840	Timothy	
" 10	6	SW¼ SW¼	" "	57 "	1 800	" Alfalfa	
" 10	7	NW¼ NW¼	" "	" "	4 060	" "	
" 11	1	unsurveyed	" "	56 "	1 150	Alfalfa	
				Total	62 935	Acres	

SECTION 1
T No. 2. N. R. 56 E. Mt D. B. & M.
UNSURVEYED.

SECTION 6.
T. No. 2. N. R. 57 E. Mt D. B. & M.

STATE OF NEVADA, }
COUNTY OF NYE } S.S.

I, John W. Evans, being first duly sworn, depose and say that the above map is a true and accurate plat of the irrigated lands owned by G. B. Welch, as taken from the field notes of a survey made by me, completed on the 12th day of August 1919. That the map and survey were made at the instance of G. B. Welch owner of said lands, and that it truly represents the irrigated lands of said G. B. Welch.

John W. Evans
Surveyor.

Subscribed and sworn to before me, this 29th day of September 1919.

Frank T Dunn
Notary Public in and for Nye County, Nevada.
My Commission expires Jan 10th 1921

PERMIT NOS 4349 & 4563.
MAP OF G.B. WELCH'S CULTIVATED LANDS.
AND IRRIGATING DITCHES ON PINE CREEK,
NYE COUNTY, NEVADA.
SCALE 300 FT. TO ONE INCH.

Rt. 513

1/22/20
4563