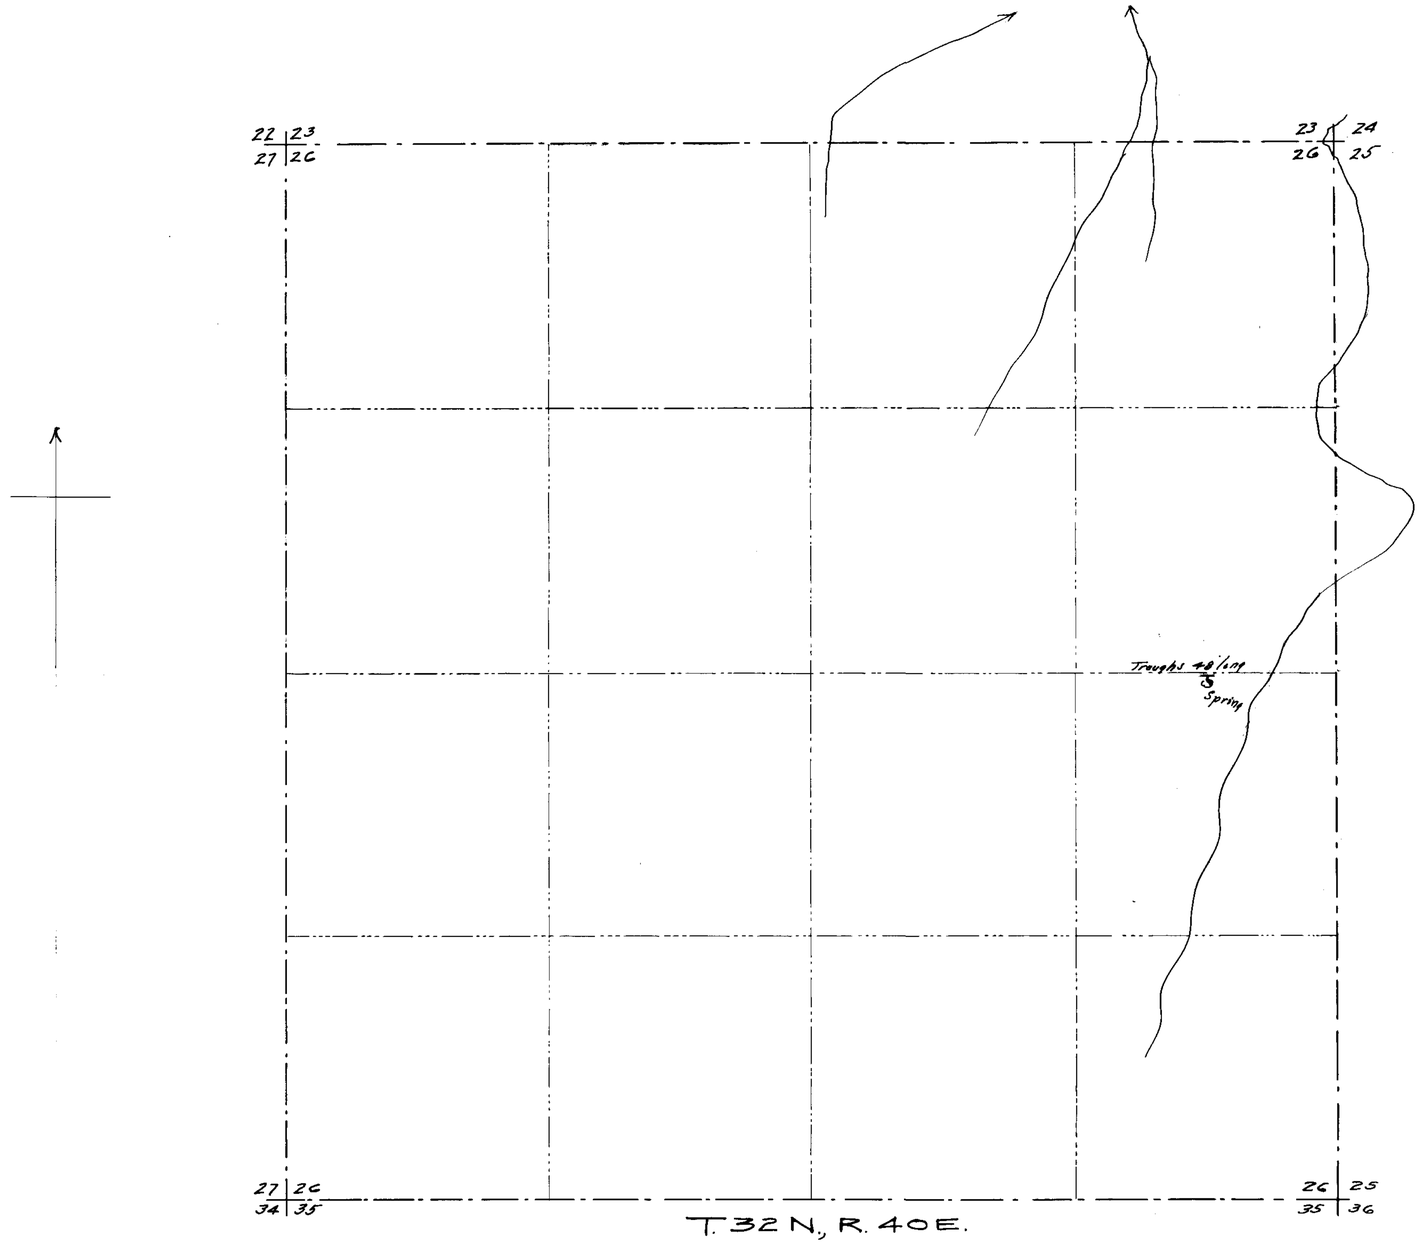

State of Nevada }
County of Humboldt } ss

I, H. H. Sheldon, being first duly sworn, depose and say that the above map is a true and accurate plat of the proposed watering troughs, as taken from the field notes of a survey made by me, completed on the 28th day of August, 1917; that such survey was made at the instance of Gil Prida; that the map represents the works described in Application No. 4567, together with the location of streams and ditches in the immediate vicinity.

H. H. Sheldon, C.E.
Surveyor

Subscribed and sworn to before me, this the 28th day of February, 1918

L. G. Wilson
Notary Public in and for Humboldt County, Nevada.

MAP
OF
WATERING TROUGHS
UNDER
PERMIT No. 4567
BY
GIL PRIDA
HUMBOLDT COUNTY, NEVADA
FEB. 1917, SCALE 1" = 400'

4567