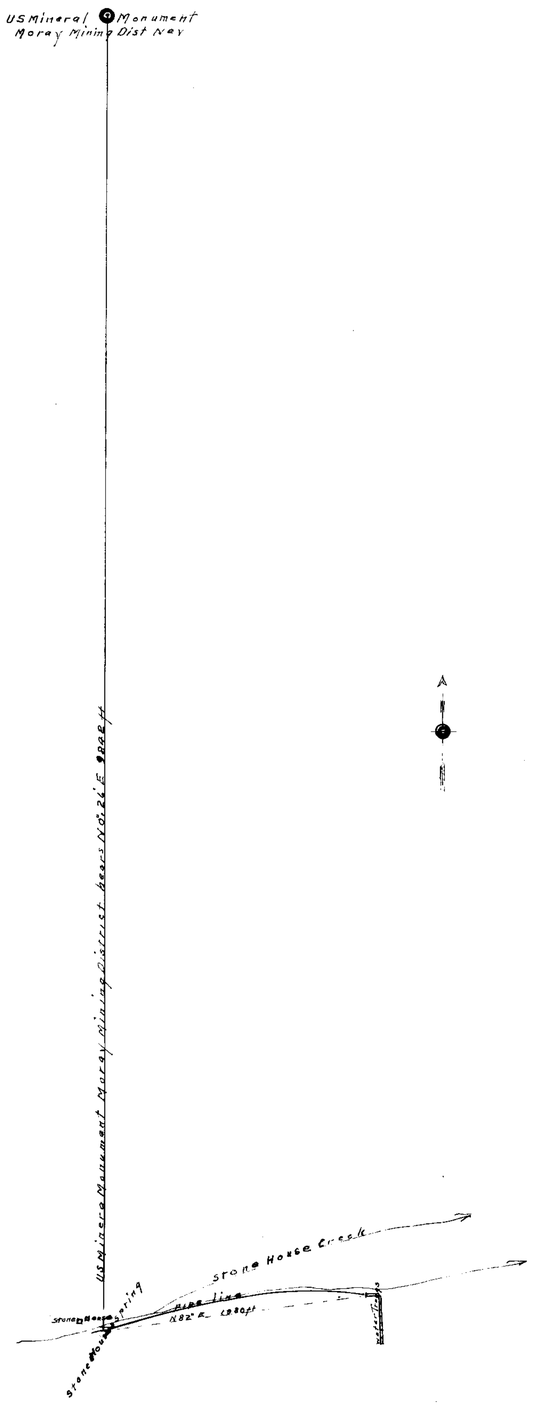

Unsurveyed

MAP OF APPROPRIATION OF
STONE ~~CABIN~~ Spring SPRING BY
MARTIN ETCHEMENDY
NYE COUNTY NEVADA

#4513

STATE OF NEVADA } SS
COUNTY OF NYE }

I Clarence Johnson, being first duly Sworn, depose and say that the above map is a true and accurate plat of the Spring and pipe line used for stock watering purposes by Martin Etchemendy, as taken from the field notes of a survey made by me on the 15th day of May 1920.
That the map and survey were made at the instance of Martin Etchemendy, applicant for said water supply and it truly represents the location of said spring and pipe line

Subscribed and sworn to before me
this 25 day of May 1920
Edna Covert Plummer Clarence Johnson
surveyor

Notary Public in and for Eureka County Nevada

scale 600 ft = 1 inch

JUN 1, 1920

4573