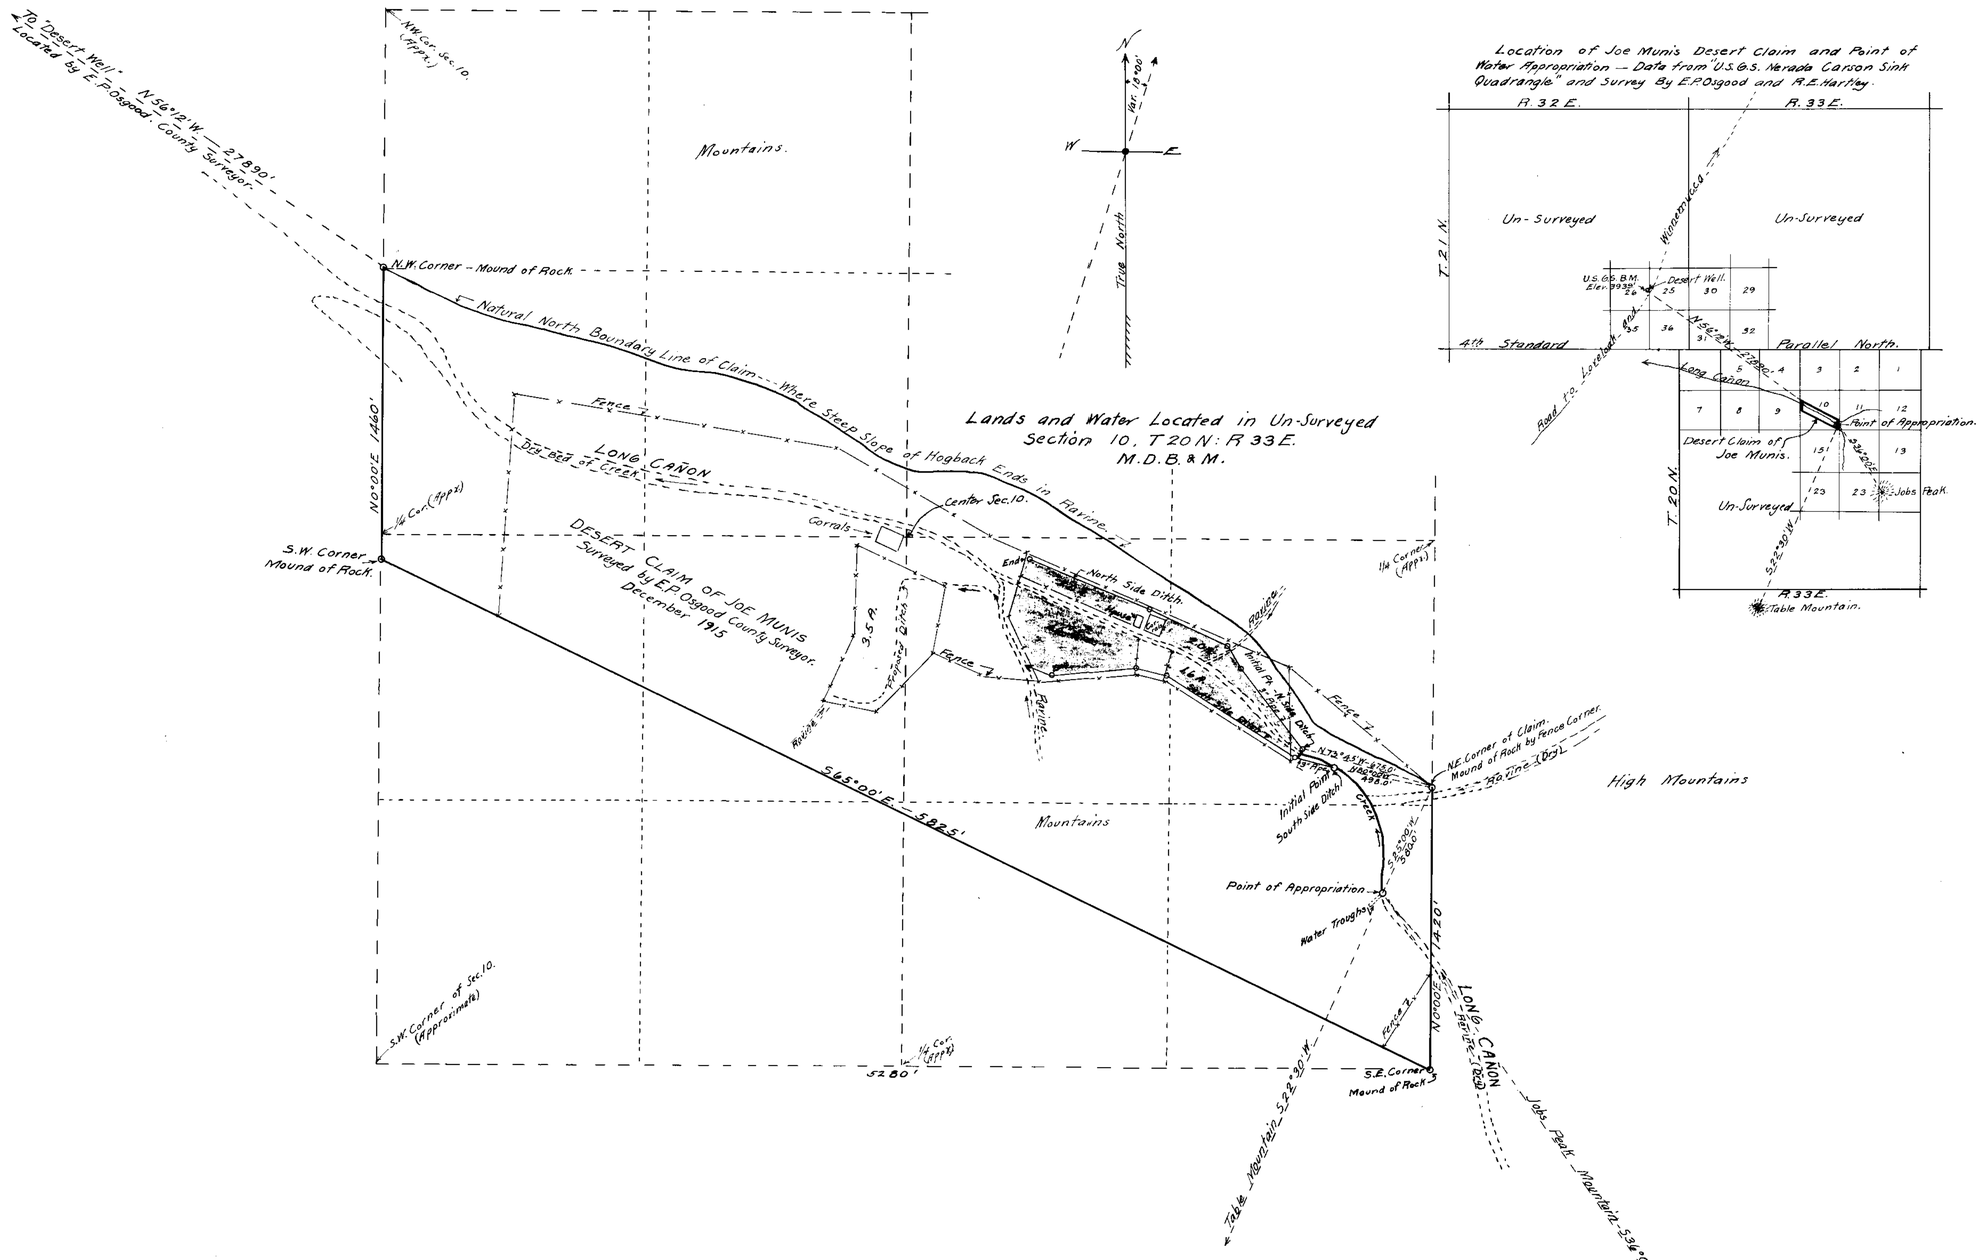

STATE OF NEVADA }
COUNTY OF CHURCHILL } S.S.

I R.E. Hartley, being first duly sworn, depose and say that above map is a true and accurate plat of the JOE MUNIS irrigation works, as taken from the field notes of a survey made by me and completed on the 28th day of October 1917; that such survey was made at the instance of Joe Munis; that the map represents the works described in Application No. 4547 together with the location of streams and ditches in the immediate vicinity.

R. E. Hartley, Surveyor.

Subscribed and sworn to before me this 9th day of November 1917.

[signature]
Notary Public in and for Churchill County, Nevada.

MAP OF
SURVEY FOR WATER APPROPRIATION NO.....
FOR LANDS ON
DESERT CLAIM OF JOE MUNIS
LOCATED IN UNSURVEYED T. 20N: R. 33E. OF
M.D.B & M. - LONG CAÑON - CHURCHILL CO. NEV.
Joe Munis, Appropriator.....Fallon, Nevada.
Surveyed October 1917 — By R.E. Hartley.
Scale 1 Inch = 400 Feet.

4547