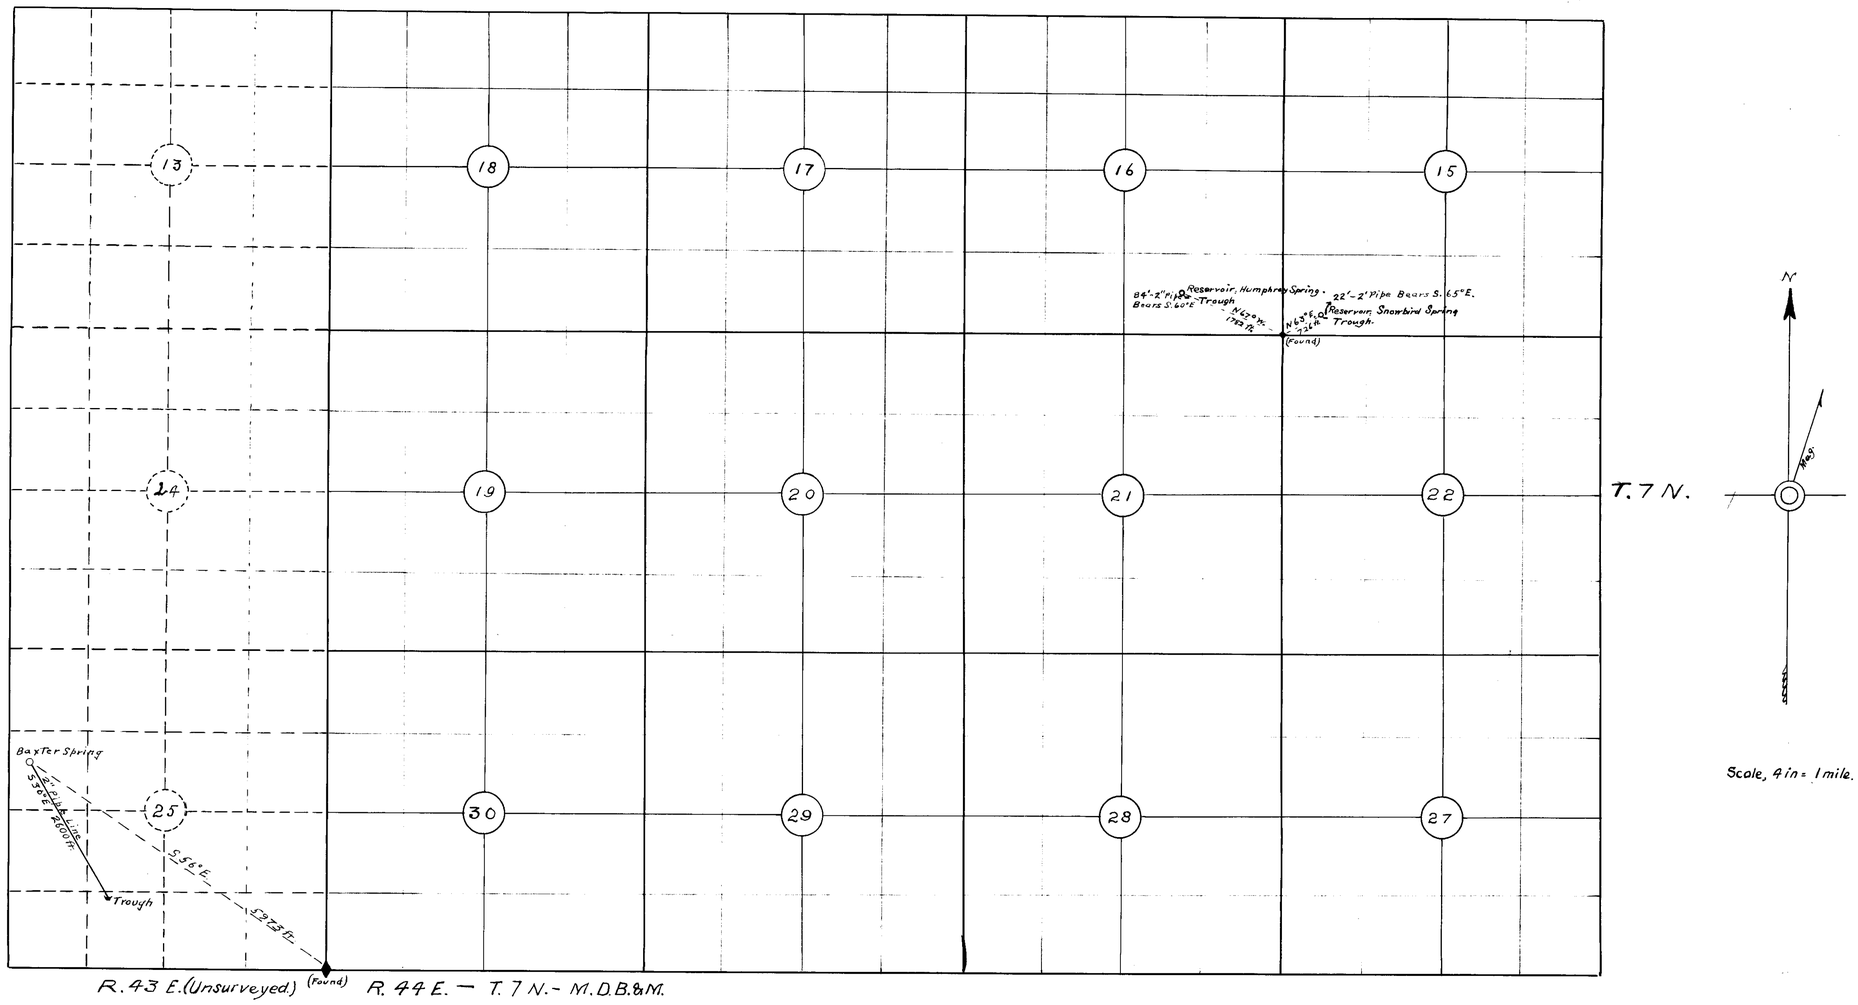

(Under #4783) Certificate No. 946 Bk. 4 — Dec. 26, 1923 for 0.025 c.f.s.
(Under #5095) Certificate No. 947 Bk. 4 — Dec. 26, 1923 for 0.0312 c.f.s.

Certificate No. 1056, Bk. 5 — Aug. 29, 1924 for 0.04 c.f.s. for stock

State of Nevada }
County of Nye } ss.

Raymond G. Steele, being first duly sworn deposes and says that the above is a true and accurate plat of the appropriation of water for stock purposes as taken from the field notes of a survey made by me, completed on the 18th. day of May, 1918; that such survey was made at the instance of The United Cattle and Packing Co; that the map represents the works described in Applications Nos. together with the streams and ditches in the immediate vicinity.

Raymond G. Steele
Surveyor.

Subscribed and sworn to before me, this 31st day of July, 1918.

Charles Randall Lawrence

Notary Public, in and for Nye County, Nevada.
My commission expires MARCH 7. 1919.

Place for filing

81312 (4615) 4783 5095