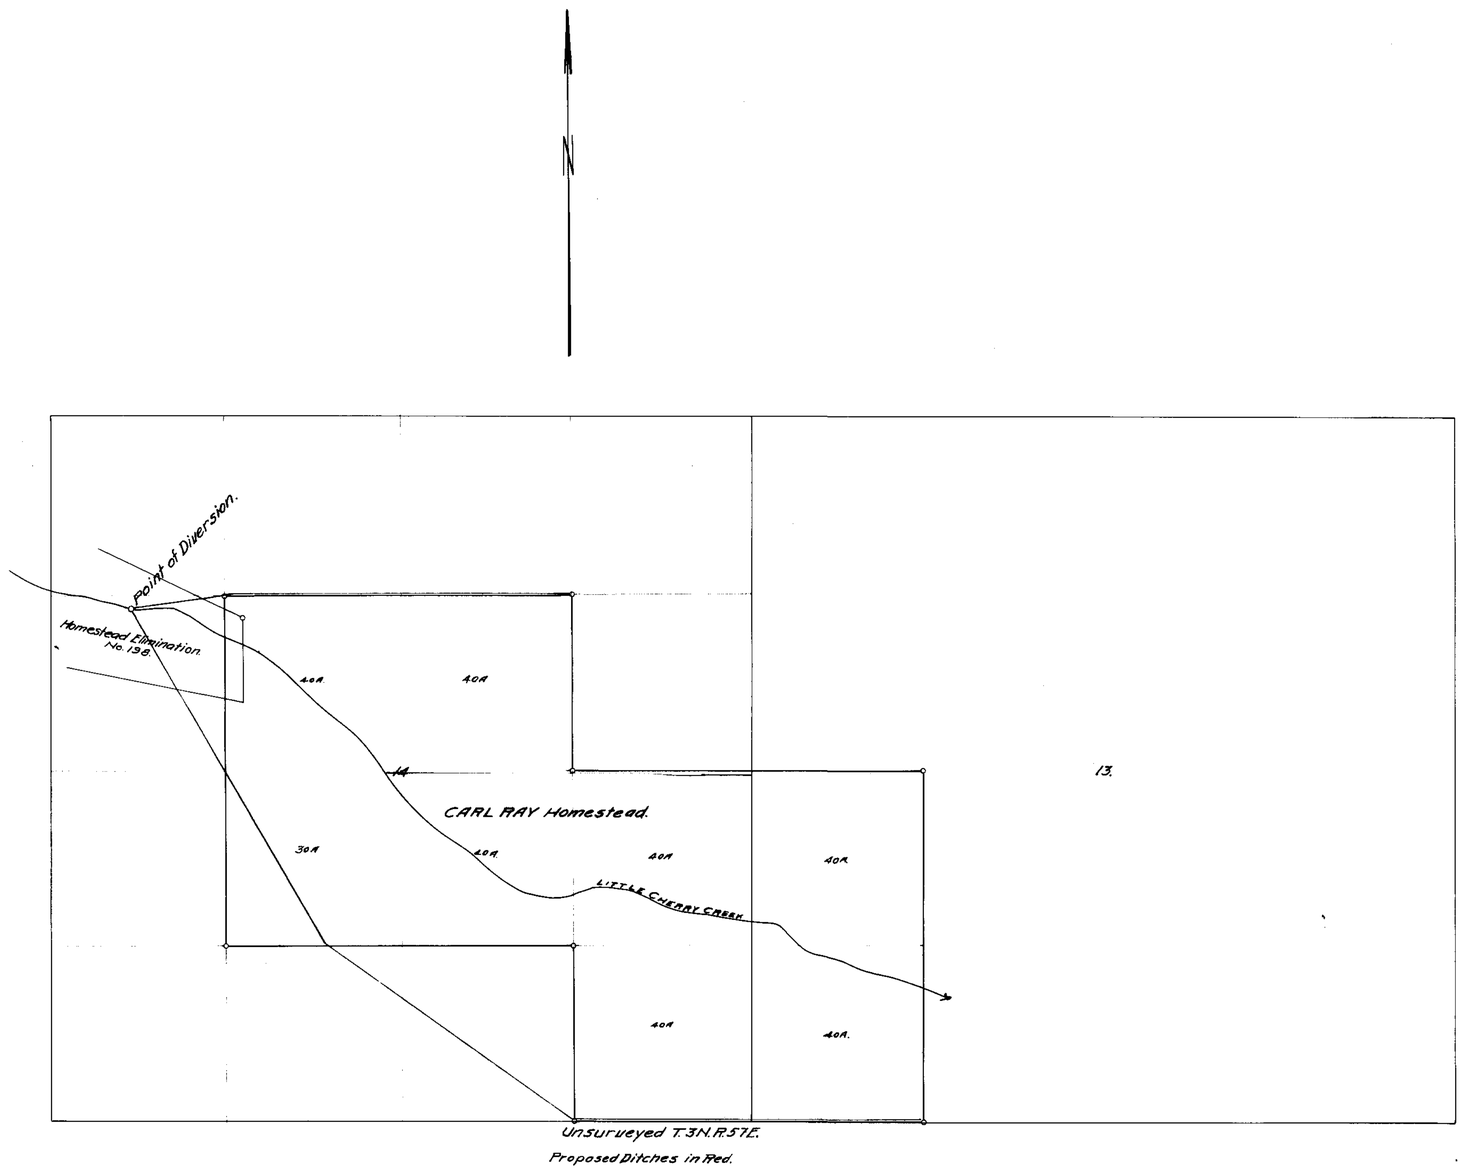

Proposed Ditches in Red.

STATE OF NEVADA
COUNTY OF WHITE PINE } SS.

I, W.B. Colwell, being first duly sworn, depose and say that the above map is a true and accurate plat of the CARL RAY irrigation works, as taken from the field notes of a survey made by me completed on the 19th day of November 1917: that such survey was made at the instance of Carl Ray: that the map represents the works described in Application No. 4635: together with the location of the streams and ditches in the immediate vicinity

W.B. Colwell
Surveyor.

Subscribed and sworn to before me this 10th day of September, 1919.

G. L. Ray
Notary Public in and for White Pine County Nevada.

Permit No. 4635.
From Little Cherry Creek.
Nye County Nevada.
Carl Ray
of Kimberly Nevada.
Scale 600' = 1".

4635