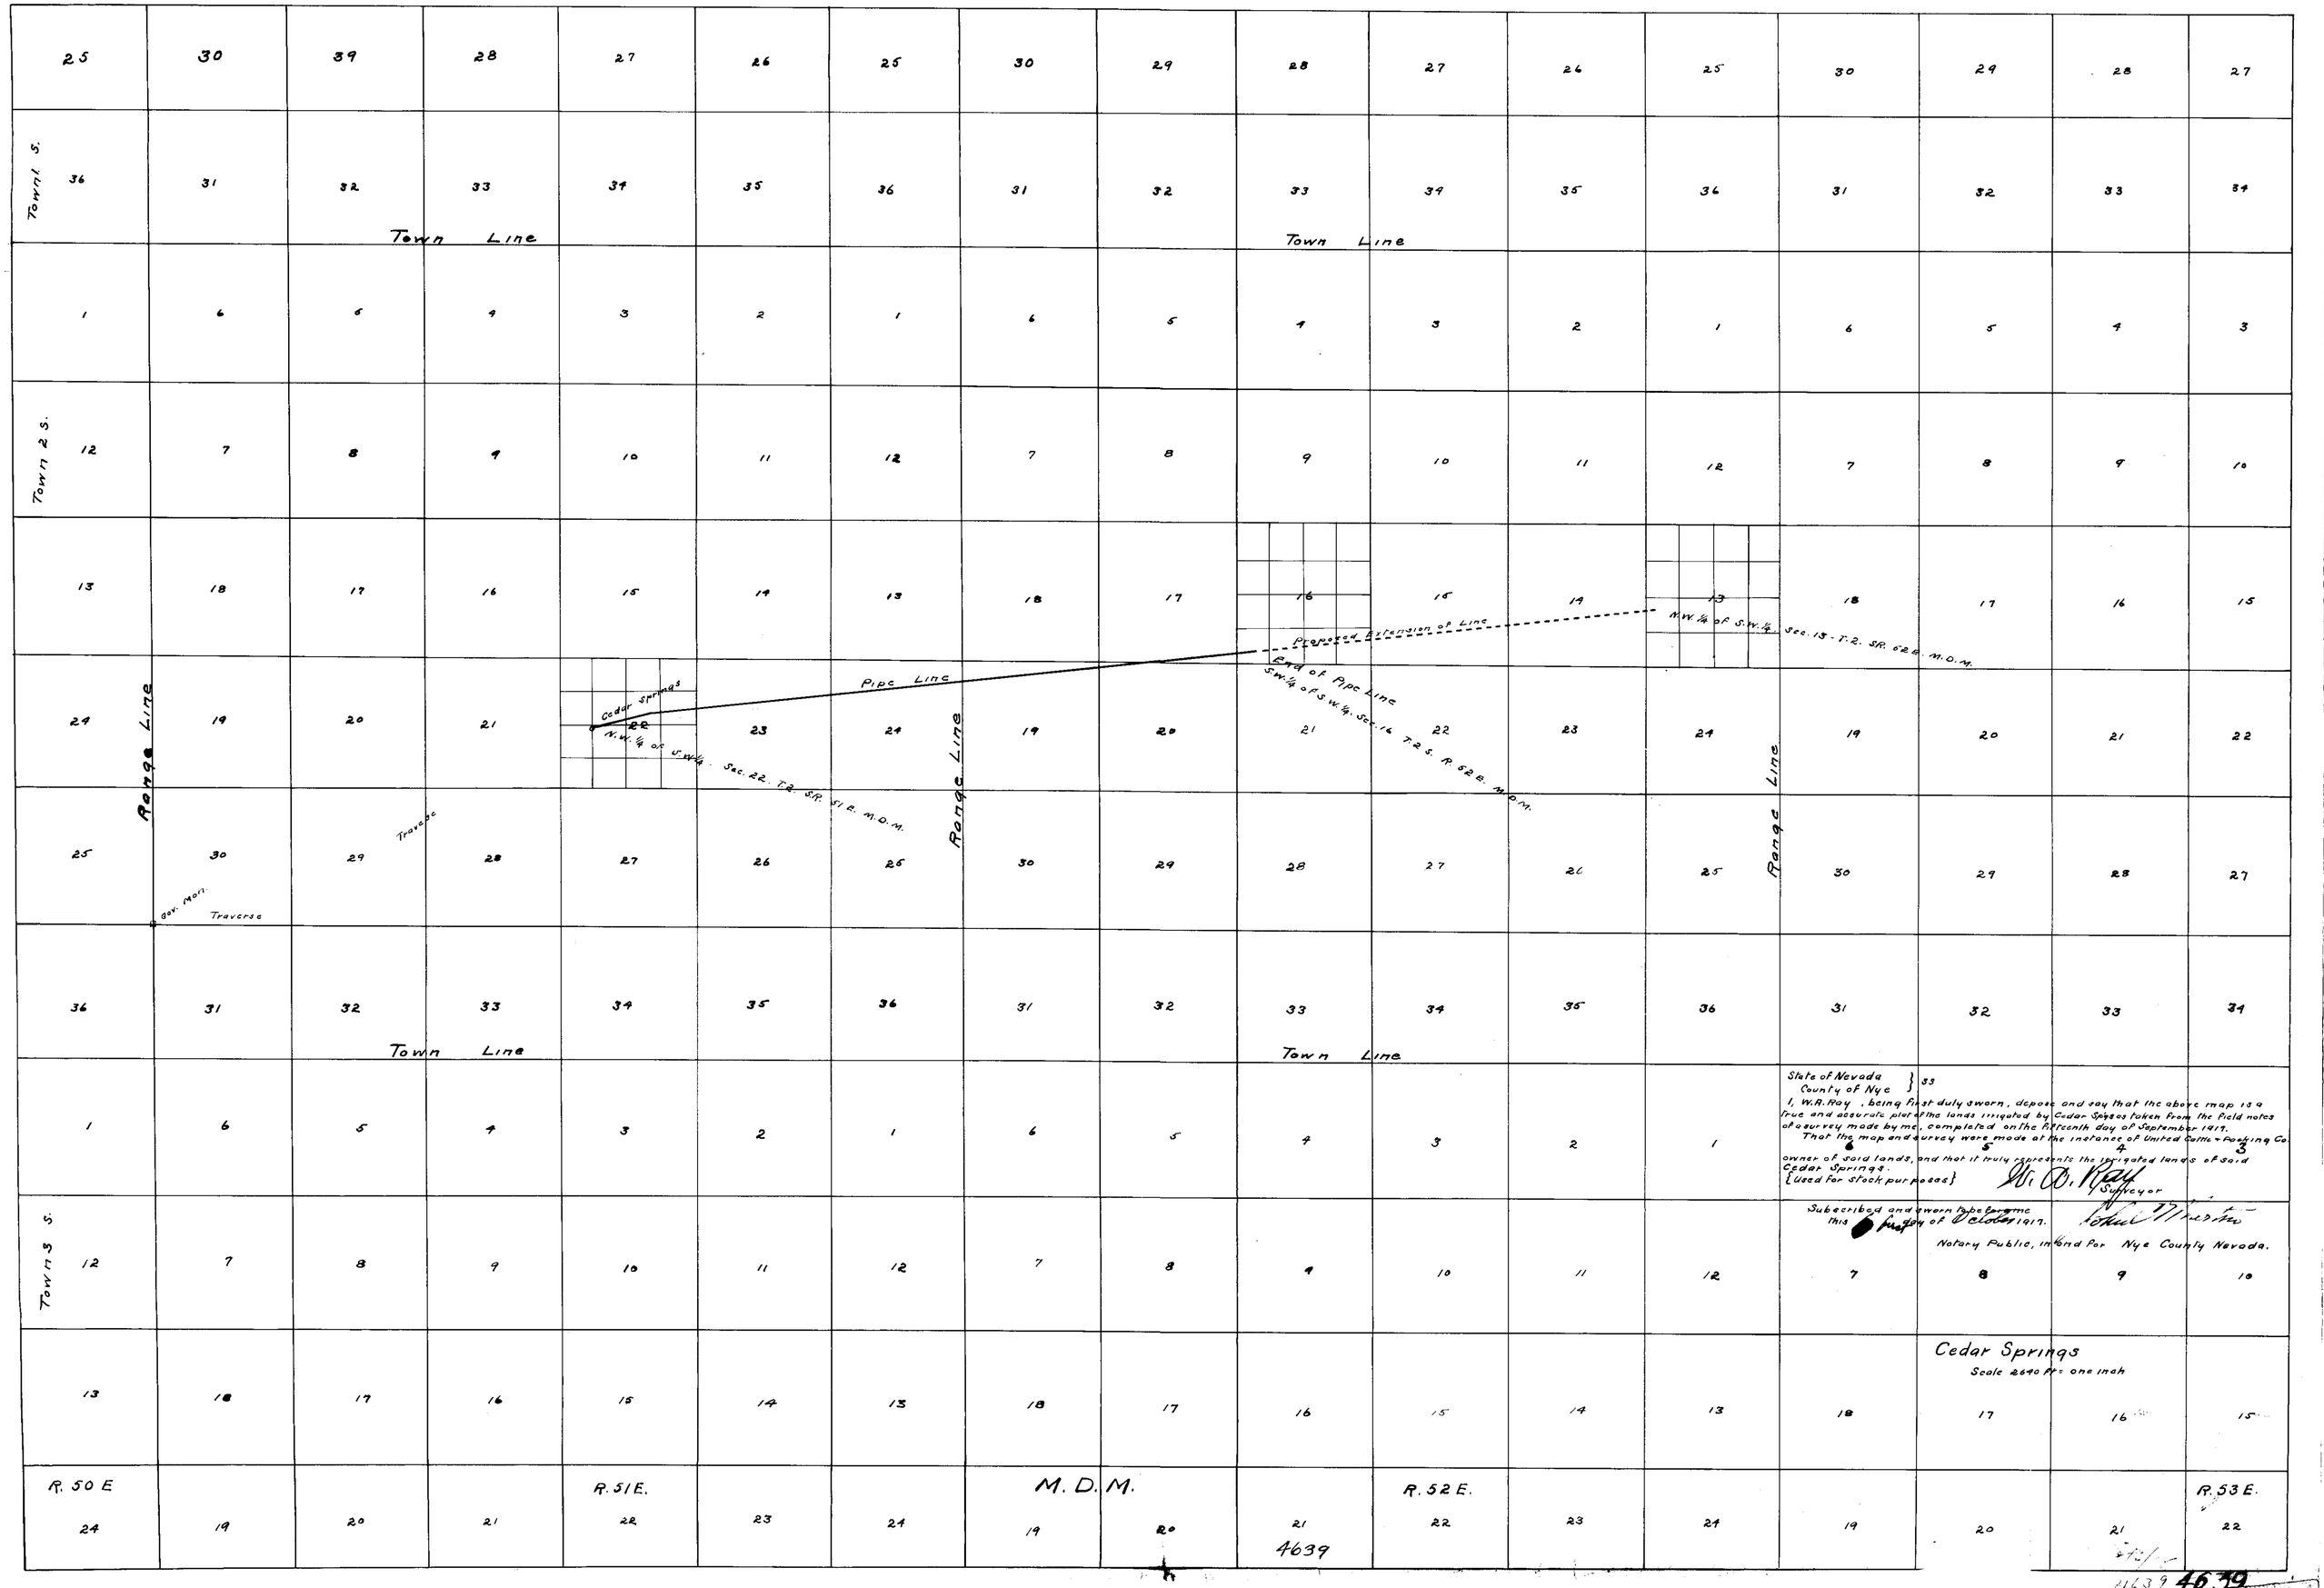
Town 1 S.
Town 2 S.
Town 3 S.
Town Line
Range Line
Pipe Line
Cedar Springs
N.W. ¼ of S.W. ¼ Sec. 22. T.2. S.R. 51 E. M.D.M.
Proposed Extension of Line
End of Pipe Line
S.W. ¼ of S.W. ¼ Sec. 16 T.2 S. R. 52 E. M.D.M.
N.W. ¼ of S.W. ¼ Sec. 13 - T. 2. S.R. 52 E. M.D.M.
Gov. Mon.
Traverse
State of Nevada } ss
County of Nye
I, W.A. Ray, being first duly sworn, depose and say that the above map is a true and accurate plat of the lands irrigated by Cedar Springs taken from the field notes of a survey made by me, completed on the Fifteenth day of September 1917.
That the map and survey were made at the instance of United Cattle + Packing Co owner of said lands, and that it truly represents the irrigated lands of said Cedar Springs.
{Used for stock purposes}
W. A. Ray
Surveyor
Subscribed and sworn to before me this 6 day of October 1917.
Notary Public, in and for Nye County Nevada.
Cedar Springs
Scale 2640 ft = one inch
R. 50 E
R. 51 E.
M. D. M.
R. 52 E.
R. 53 E.
4639