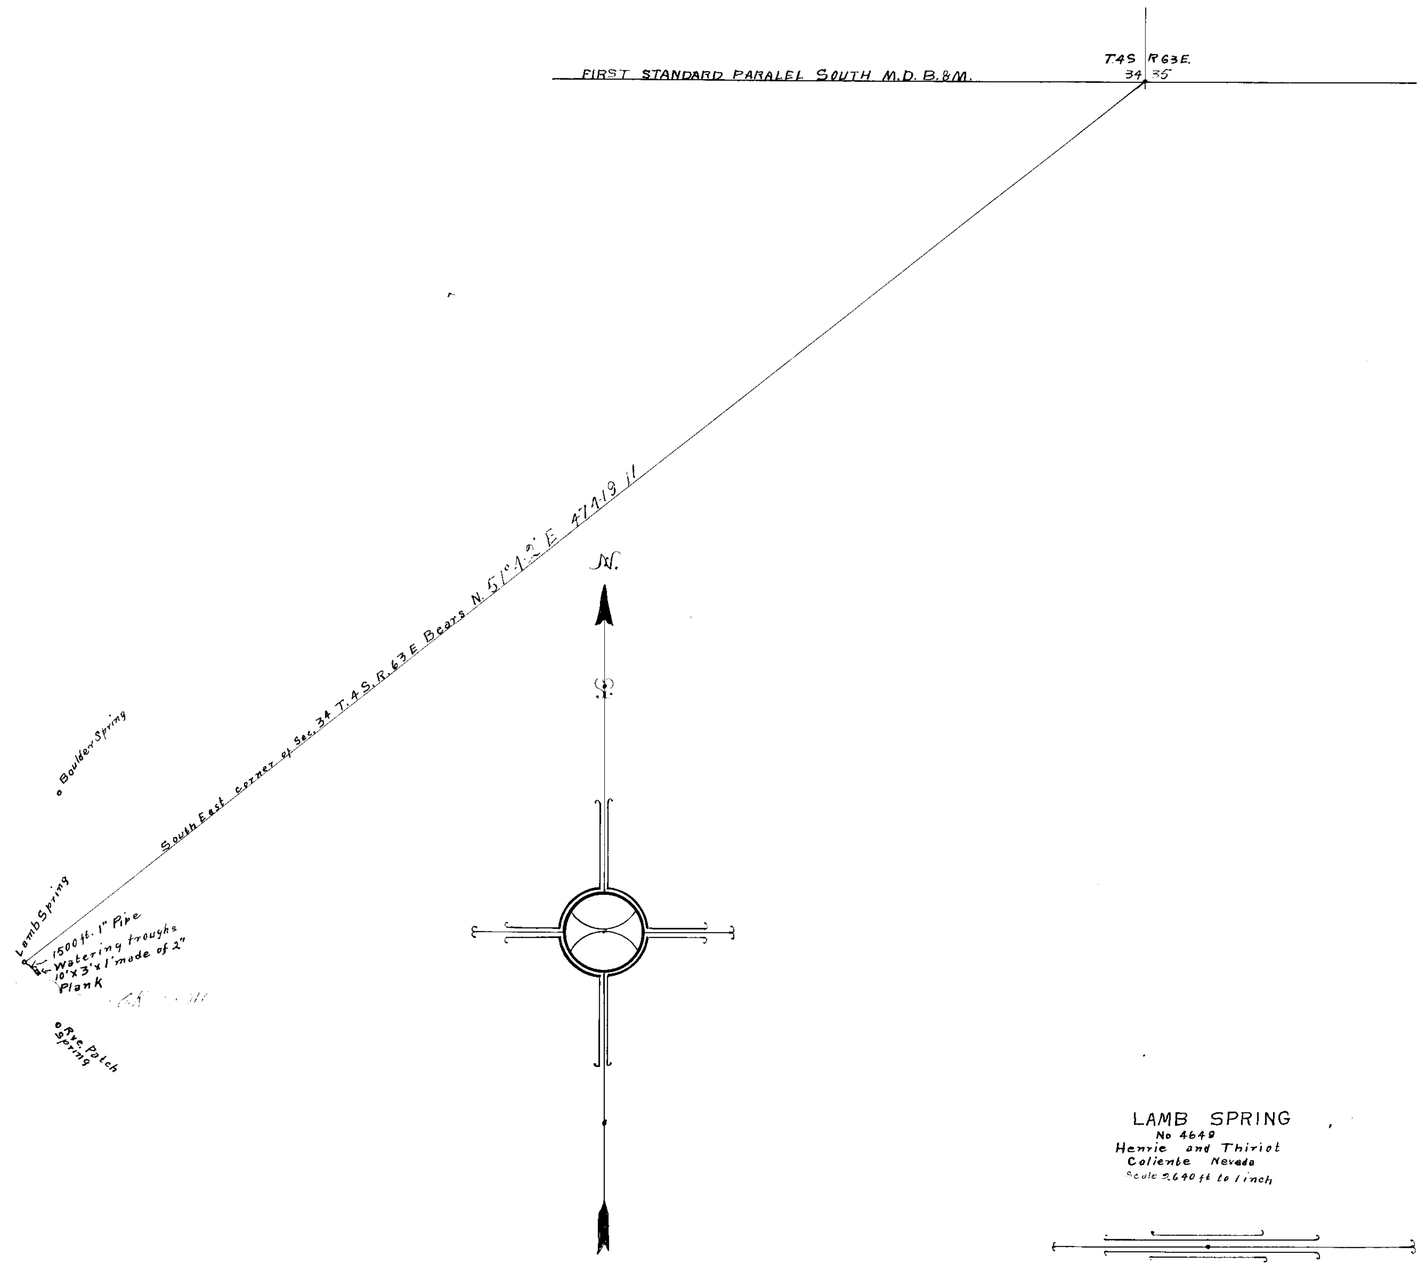

LAMB SPRING
No 4649
Henrie and Thiriot
Caliente Nevada
Scale 2640 ft to 1 inch

State of Nevada } SS.
County of Lincoln }

Frank Walker, being first duly sworn, deposes and says that the above map is a true and accurate plot of the location and improvements of Lamb Spring, as taken from the field notes of a survey made by me competed on the 27th day of April 1919.

That the map and Survey were made at the instance of George Thiriot co owner in said spring, and that it truly represents the location and improvements of application No 4649 James Henrie and George Thiriot

Frank Walker surveyor

Subscribed and sworn to before me this 29 day of April 1919.

Sarah [illegible]

Notary Public, in and for Lin[illegible]

My Commission
Sept. 25 192[illegible]

—1566 April 8, 1929

4649